
AMERICAN SURVEYING COMPANY, INC.
LAND SURVEYORS
12207 C.T.H. "K" FRANKSVILLE, WISCONSIN 53126
TEL. (414) 835-4774 FAX: (414) 835-2379

PLAT OF SURVEY

PREPARED FOR: BUDDY SHORT
DESCRIPTION: [SEE BELOW]

RECEIVED
JAN 7 1997

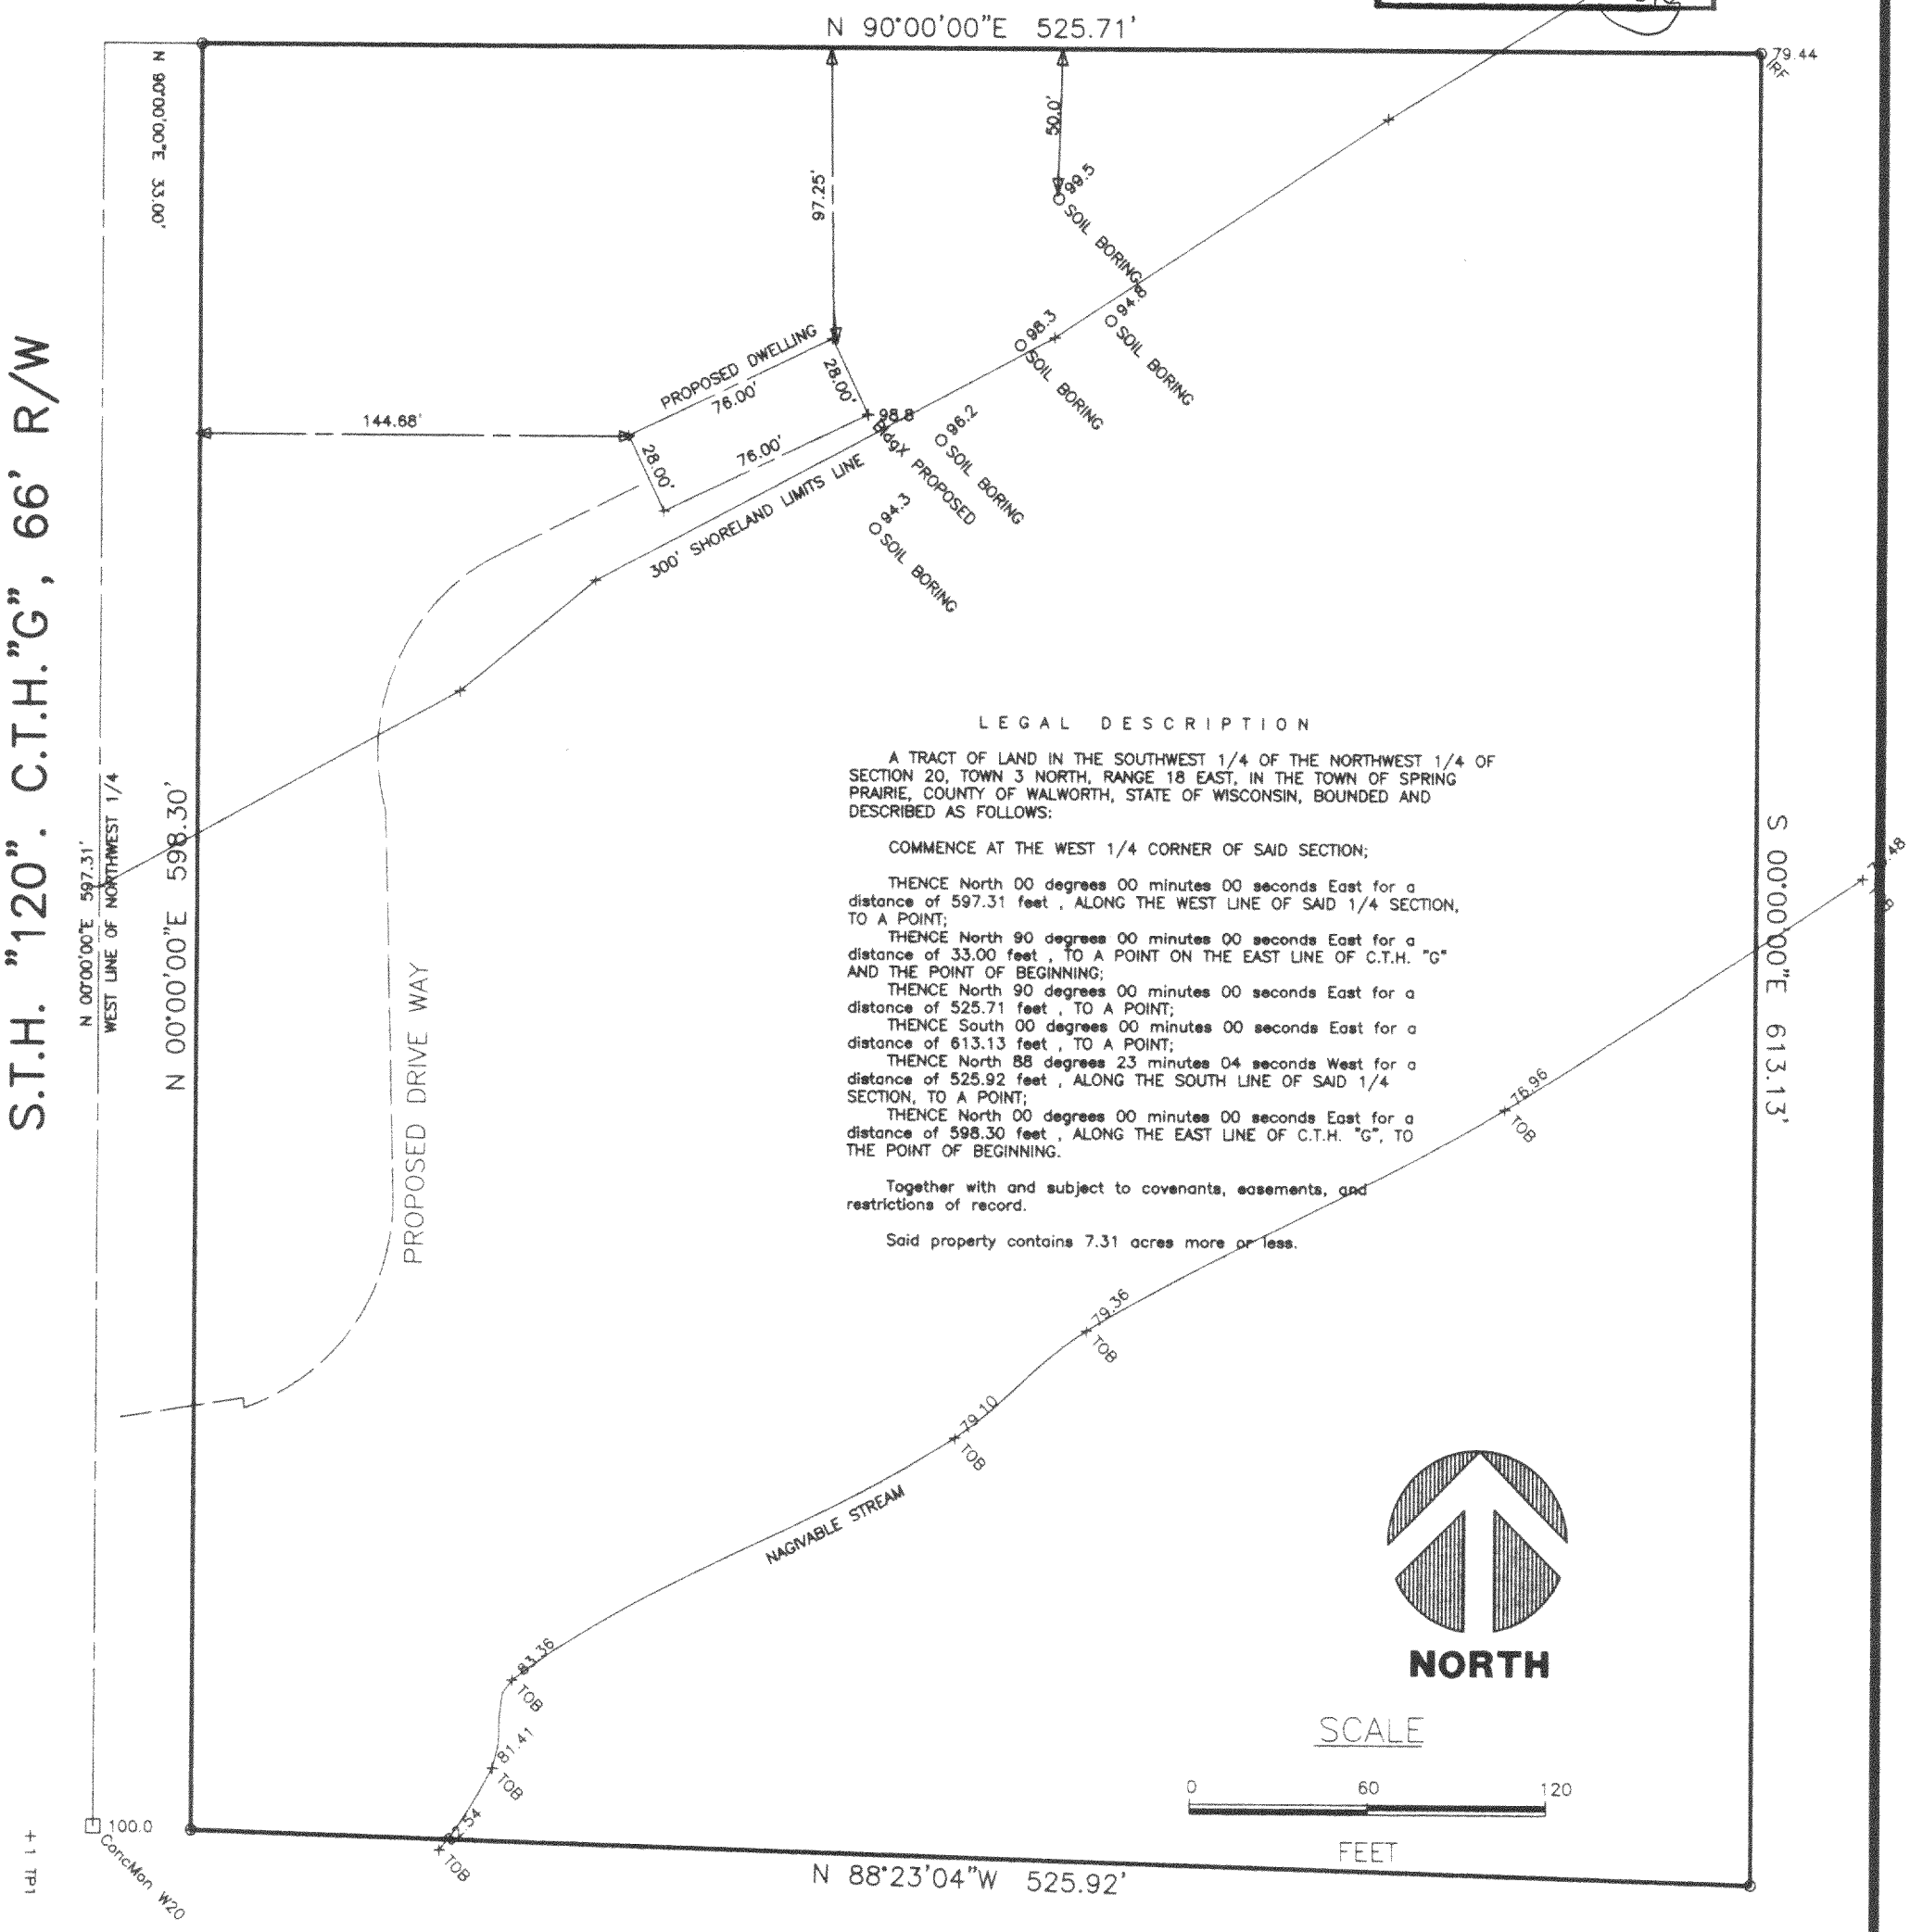

LEGAL DESCRIPTION

A TRACT OF LAND IN THE SOUTHWEST 1/4 OF THE NORTHWEST 1/4 OF SECTION 20, TOWN 3 NORTH, RANGE 18 EAST, IN THE TOWN OF SPRING PRAIRIE, COUNTY OF WALWORTH, STATE OF WISCONSIN, BOUNDED AND DESCRIBED AS FOLLOWS:

COMMENCE AT THE WEST 1/4 CORNER OF SAID SECTION;

THENCE North 00 degrees 00 minutes 00 seconds East for a distance of 597.31 feet , ALONG THE WEST LINE OF SAID 1/4 SECTION, TO A POINT;
THENCE North 90 degrees 00 minutes 00 seconds East for a distance of 33.00 feet , TO A POINT ON THE EAST LINE OF C.T.H. "G" AND THE POINT OF BEGINNING;
THENCE North 90 degrees 00 minutes 00 seconds East for a distance of 525.71 feet , TO A POINT;
THENCE South 00 degrees 00 minutes 00 seconds East for a distance of 613.13 feet , TO A POINT;
THENCE North 88 degrees 23 minutes 04 seconds West for a distance of 525.92 feet , ALONG THE SOUTH LINE OF SAID 1/4 SECTION, TO A POINT;
THENCE North 00 degrees 00 minutes 00 seconds East for a distance of 598.30 feet , ALONG THE EAST LINE OF C.T.H. "G", TO THE POINT OF BEGINNING.

Together with and subject to covenants, easements, and restrictions of record.

Said property contains 7.31 acres more or less.

STATE OF WISCONSIN
COUNTY OF RACINE

The above described property has been surveyed under my direction and the above map is a correct representation thereof.

Dated at North Cape, WI , this 30TH day of SEPTEMBER, 1996

Recertified xxxxxxxxxxxxxxxxxxxxxxxxxxxxxx

Pete L. Bailey R.L.S. 1398

JOB NO. MICS 11/01/96: STREAM AND PROPOSED DWELLING LOCATION
DRAWING NAME: JN96452A

WISCONSIN
PETE L. BAILEY
S-1398
NORTH CAPE, WI
LAND SURVEYOR

OA-2789-1

318-582

AMERICAN SURVEYING COMPANY, INC.
LAND SURVEYORS
12207 C.T.H. "K" FRANKSVILLE, WISCONSIN 53126
TEL. (414) 835-4774 FAX: (414) 835-2379

PLAT OF SURVEY

PREPARED FOR: BUDDY SHORT
DESCRIPTION: [SEE BELOW]



LEGAL DESCRIPTION

A TRACT OF LAND IN THE SOUTHWEST 1/4 OF THE NORTHWEST 1/4 OF SECTION 20, TOWN 3 NORTH, RANGE 18 EAST, IN THE TOWN OF SPRING PRAIRIE, COUNTY OF WALWORTH, STATE OF WISCONSIN, BOUNDED AND DESCRIBED AS FOLLOWS:

COMMENCE AT THE WEST 1/4 CORNER OF SAID SECTION;

THENCE North 00 degrees 00 minutes 00 seconds East for a distance of 597.31 feet , ALONG THE WEST LINE OF SAID 1/4 SECTION, TO A POINT;

THENCE North 90 degrees 00 minutes 00 seconds East for a distance of 33.00 feet , TO A POINT ON THE EAST LINE OF C.T.H. "G" AND THE POINT OF BEGINNING;

THENCE North 90 degrees 00 minutes 00 seconds East for a distance of 525.71 feet , TO A POINT;

THENCE South 00 degrees 00 minutes 00 seconds East for a distance of 613.13 feet , TO A POINT;

THENCE North 88 degrees 23 minutes 04 seconds West for a distance of 525.92 feet , ALONG THE SOUTH LINE OF SAID 1/4 SECTION, TO A POINT;

THENCE North 00 degrees 00 minutes 00 seconds East for a distance of 598.30 feet , ALONG THE EAST LINE OF C.T.H. "G", TO THE POINT OF BEGINNING.

Together with and subject to covenants, easements, and restrictions of record.

Said property contains 7.31 acres more or less.

WISCONSIN
PETE L. BAILEY
S-1398
NORTH CAPE, WI
LAND SURVEYOR

STATE OF WISCONSIN
COUNTY OF RACINE

The above described property has been surveyed under my direction and the above map is a correct representation thereof.

Dated at North Cape, WI , this 30TH day of SEPTEMBER, 1996.

Recertified xxxxxxxxxxxxxxxxxxxxxxxxxxxxxx

Pete L. Bailey R.L.S. 1398

JOB NO. MICS
DRAWING NAME: JN96452A

RECEIVED
JAN 7 1997