
PARCEL 1 OF CERTIFIED SURVEY MAP NO. 1101 LOCATED IN PART OF THE SOUTHWEST 1/4 OF THE NORTHEAST 1/4 OF SECTION 22, TOWN 3 NORTH, RANGE 18 EAST, TOWNSHIP OF SPRING PRAIRIE, WALWORTH COUNTY, WISCONSIN.

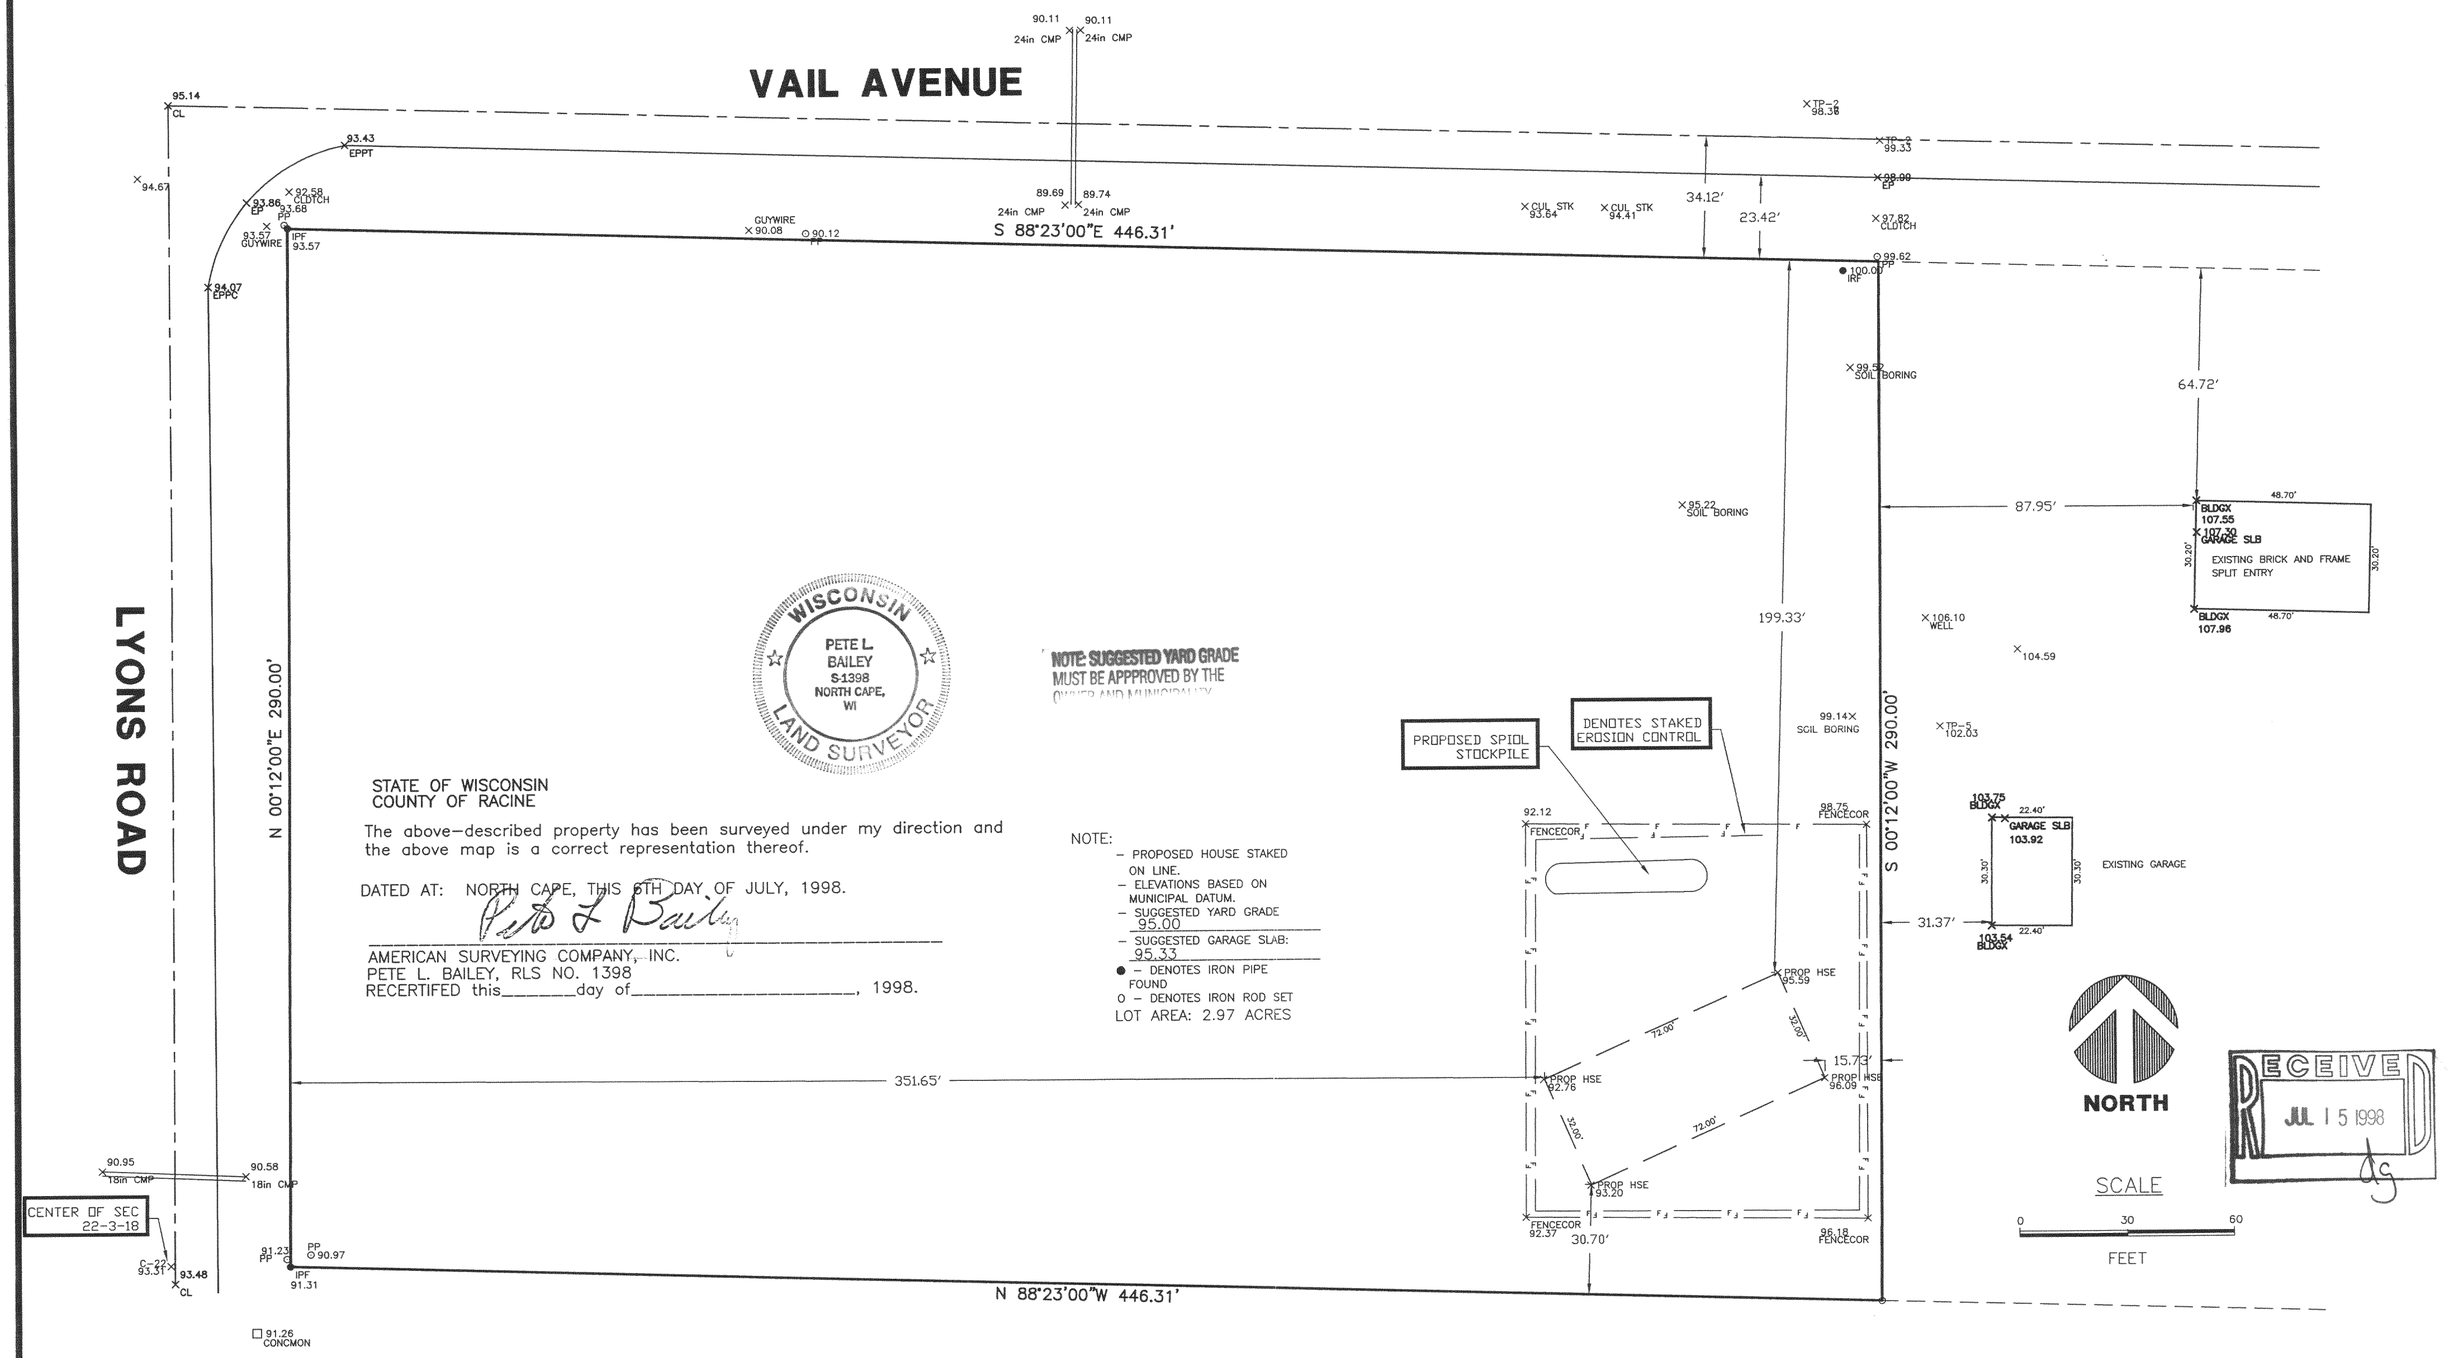

WISCONSIN
PETE L. BAILEY
S-1398
NORTH CAPE, WI
LAND SURVEYOR

NOTE: SUGGESTED YARD GRADE MUST BE APPPROVED BY THE OWNER AND MUNICIPALITY

STATE OF WISCONSIN
COUNTY OF RACINE

The above-described property has been surveyed under my direction and the above map is a correct representation thereof.

DATED AT: NORTH CAPE, THIS 6TH DAY OF JULY, 1998.

Pete L Bailey

AMERICAN SURVEYING COMPANY, INC.
PETE L. BAILEY, RLS NO. 1398
RECERTIFED this_____day of_____, 1998.

NOTE:
- PROPOSED HOUSE STAKED ON LINE.
- ELEVATIONS BASED ON MUNICIPAL DATUM.
- SUGGESTED YARD GRADE 95.00
- SUGGESTED GARAGE SLAB: 95.33
- ● – DENOTES IRON PIPE FOUND
- O – DENOTES IRON ROD SET

LOT AREA: 2.97 ACRES

RECEIVED
JUL 15 1998
DG

Sheet 1 of 1

TOWN OF SPRING PRAIRIE

PROJECT:

STAKE OUT\PLAT OF SURVEY

PREPARED FOR: TURN KEY HOMES

DRAWN BY:	DCZ	REVISIONS:	DATE
CHECKED BY:	ALJ		
PLOT SCALE:	1 = 30		
DATE:	07/06/98		
JOB NO.:	98137		
DWG. FILE:	JN98261		

AMERICAN SURVEYING COMPANY, INC.
12207 C.T.H. "K" FRANKSVILLE, WISCONSIN 53126
TEL. (414) 835-4774 FAX: (414) 835-2379

OA-1101-1
318-620