OPE-5

Property Exhibit

of

Lot 5 of Paradise Estates,

a condominium located in the Northeast 1/4 and the Southeast 1/4 of Section 15, Town 3 North, Range 18 East, Town of Spring Prairie, Walworth County, Wisconsin.

Prepared for: **Eric Fors**
2735 North Calhoun Road, Suite A
P.O. Box 661
Brookfield, Wisconsin. 53008-0661

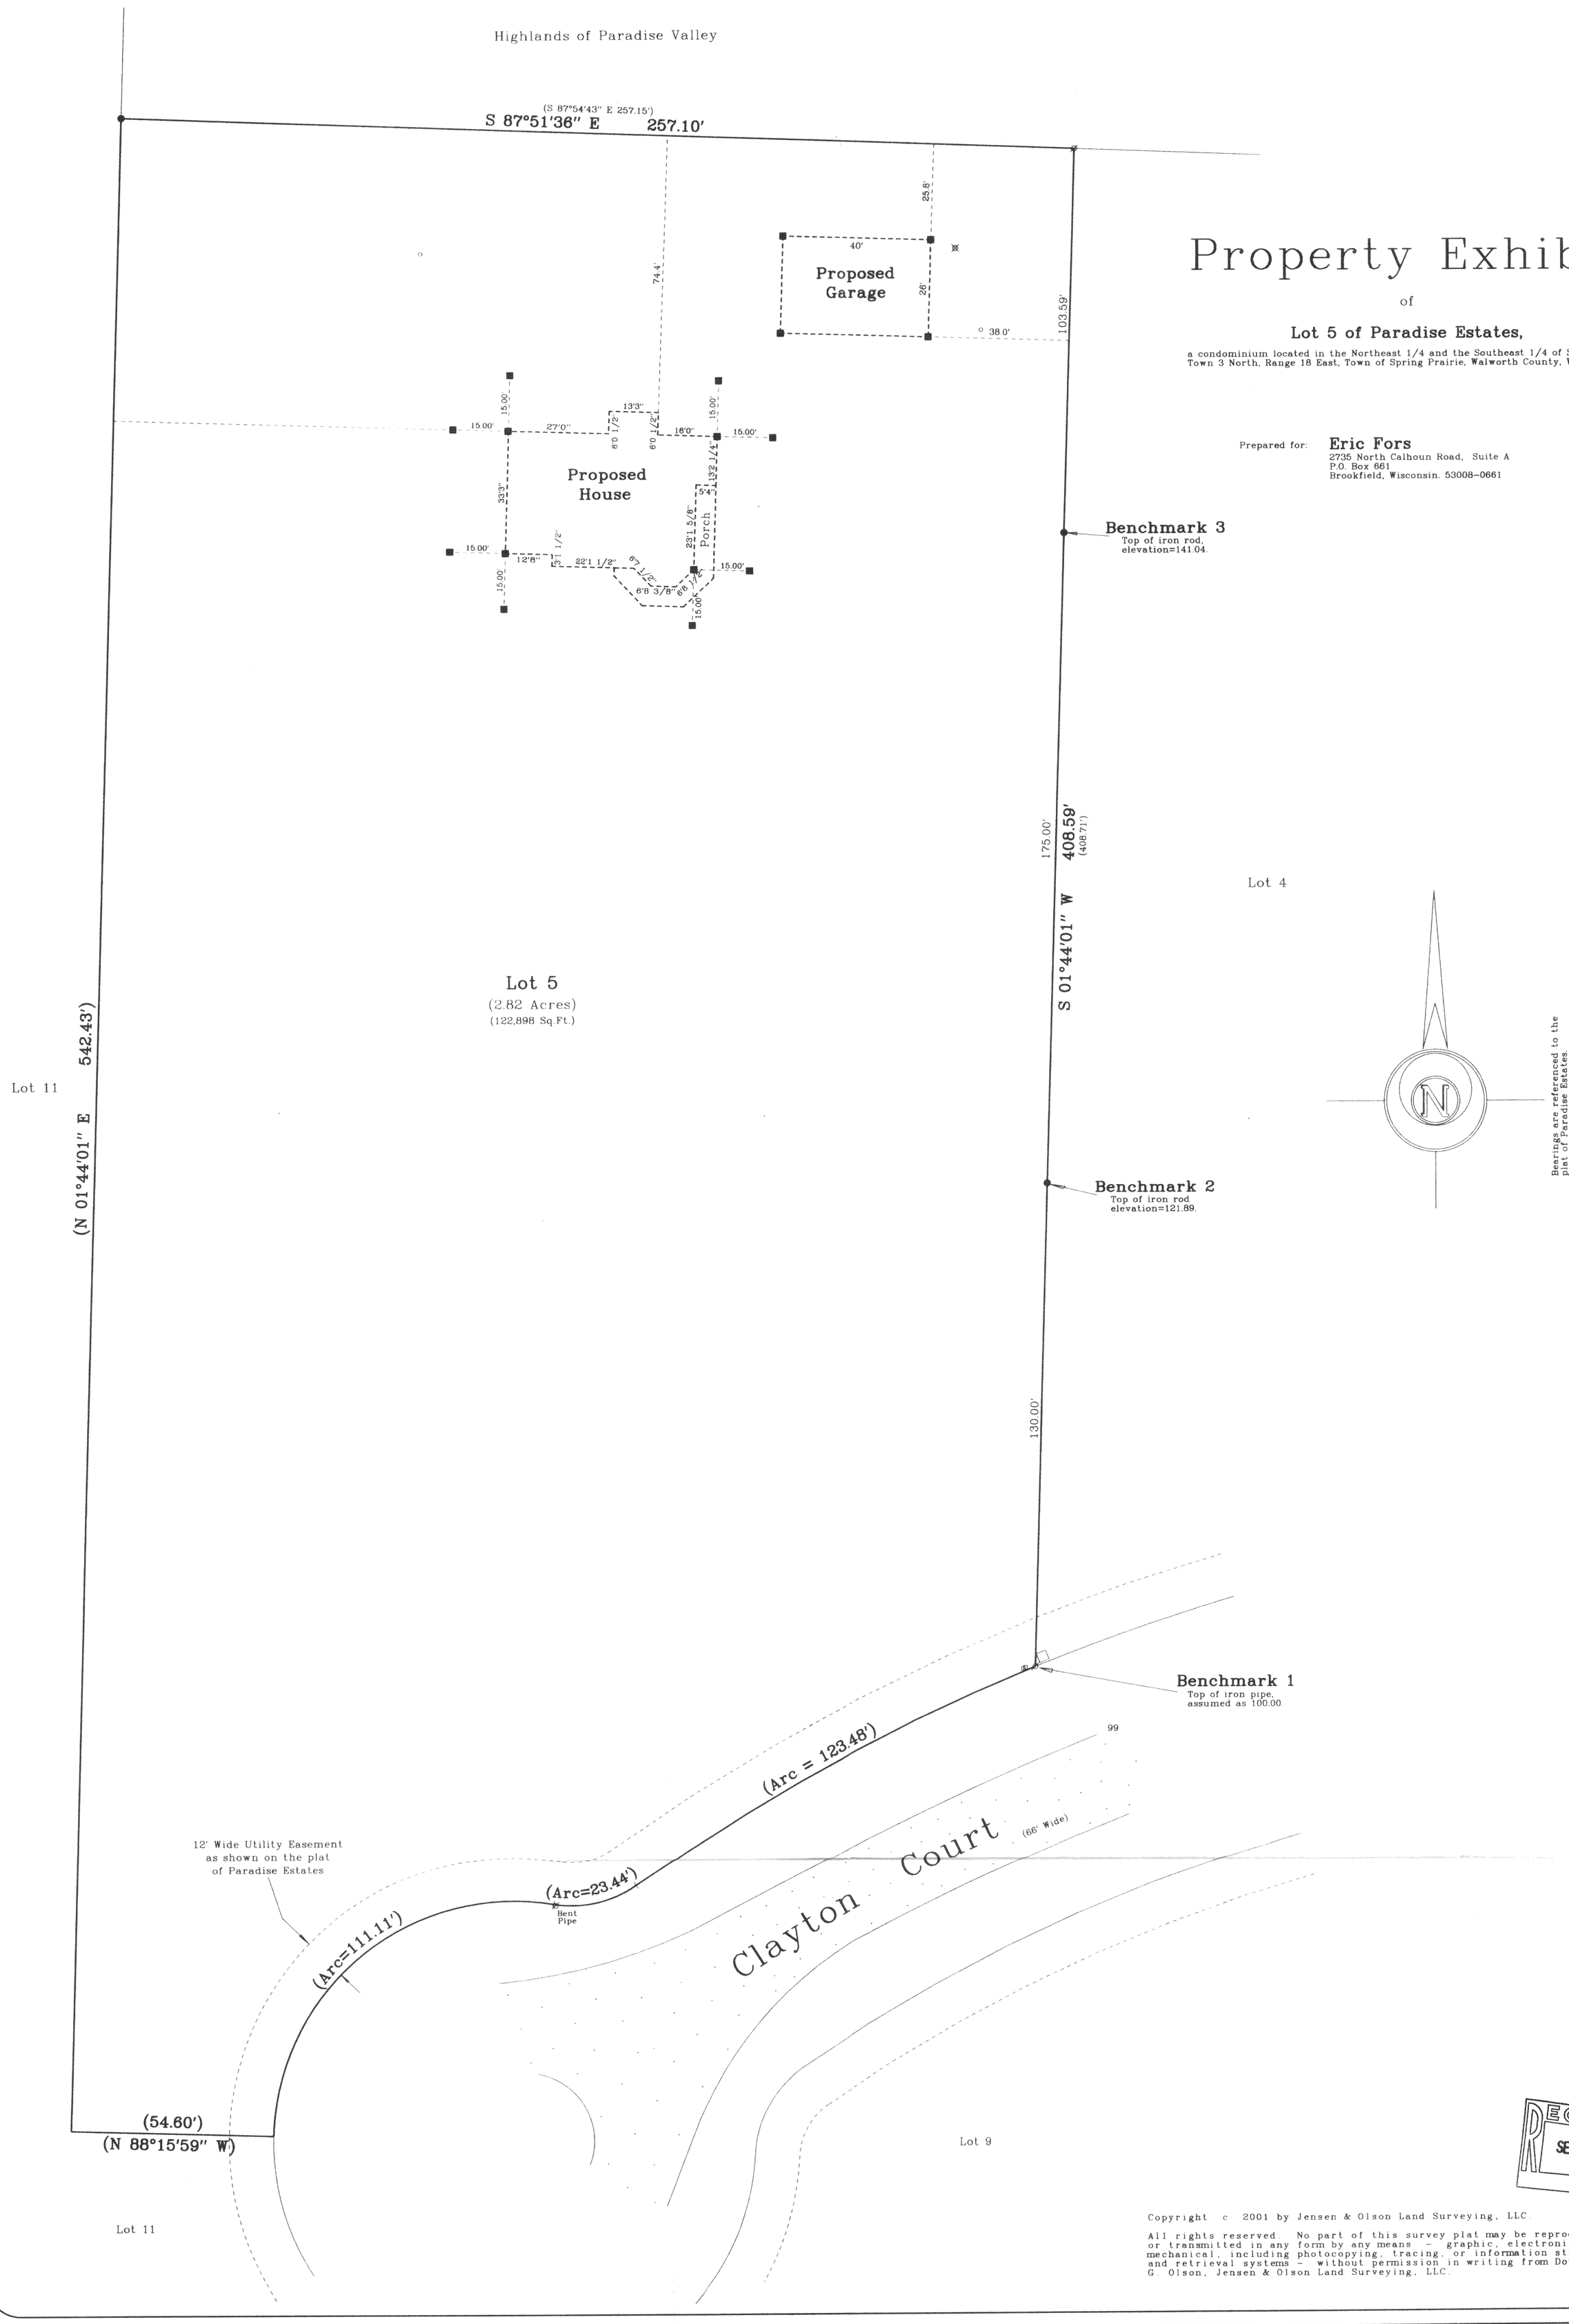

RECEIVED
SEP 19 2002

Copyright c 2001 by Jensen & Olson Land Surveying, LLC.

All rights reserved. No part of this survey plat may be reproduced or transmitted in any form by any means - graphic, electronic, or mechanical, including photocopying, tracing, or information storage and retrieval systems - without permission in writing from Douglas G. Olson, Jensen & Olson Land Surveying, LLC.

2001.061

Sheet 1 of 1 Sheets.

Job Reference Number

2001.061

Legend

- Found Iron Pipe
- Found Iron Rod
- Set Wood Stake 05-09-01
- Recorded Information
- Utility Pole
- Utility Pedestal
- Metal Pipe - 4" - appears to be part of snow making equipment.
- Asphalt Surface

Jensen & Olson Land Surveying, LLC
45 South Wisconsin Street P.O. Box 322
Elkhorn, Wisconsin. 53121
Telephone: (262) 723-3434
Facsimile: (262) 723-8044

Scale in Feet

1" = 20'

0' 10' 20' 40' 60'

Survey date: May 09, 2001.
Revisions:

318-799