PLAT OF SURVEY

LOT 1 CERTIFIED SURVEY MAP NO. 3466, RECORDED IN VOL. 20 OF CERTIFIED SURVEY MAPS ON PAGE 105, LOCATED IN THE NORTHWEST 1/4 AND SOUTHWEST 1/4 OF THE SOUTHWEST 1/4 OF SECTION 5, TOWN 3 NORTH, RANGE 18 EAST, IN THE TOWN OF SPRING PRAIRIE, WALWORTH COUNTY, WISCONSIN.

SURVEYED FOR: SCOTT WATSON CONSTRUCTION

YARD GRADE: TO BE DETERMINED BY OWNER OR OTHERS

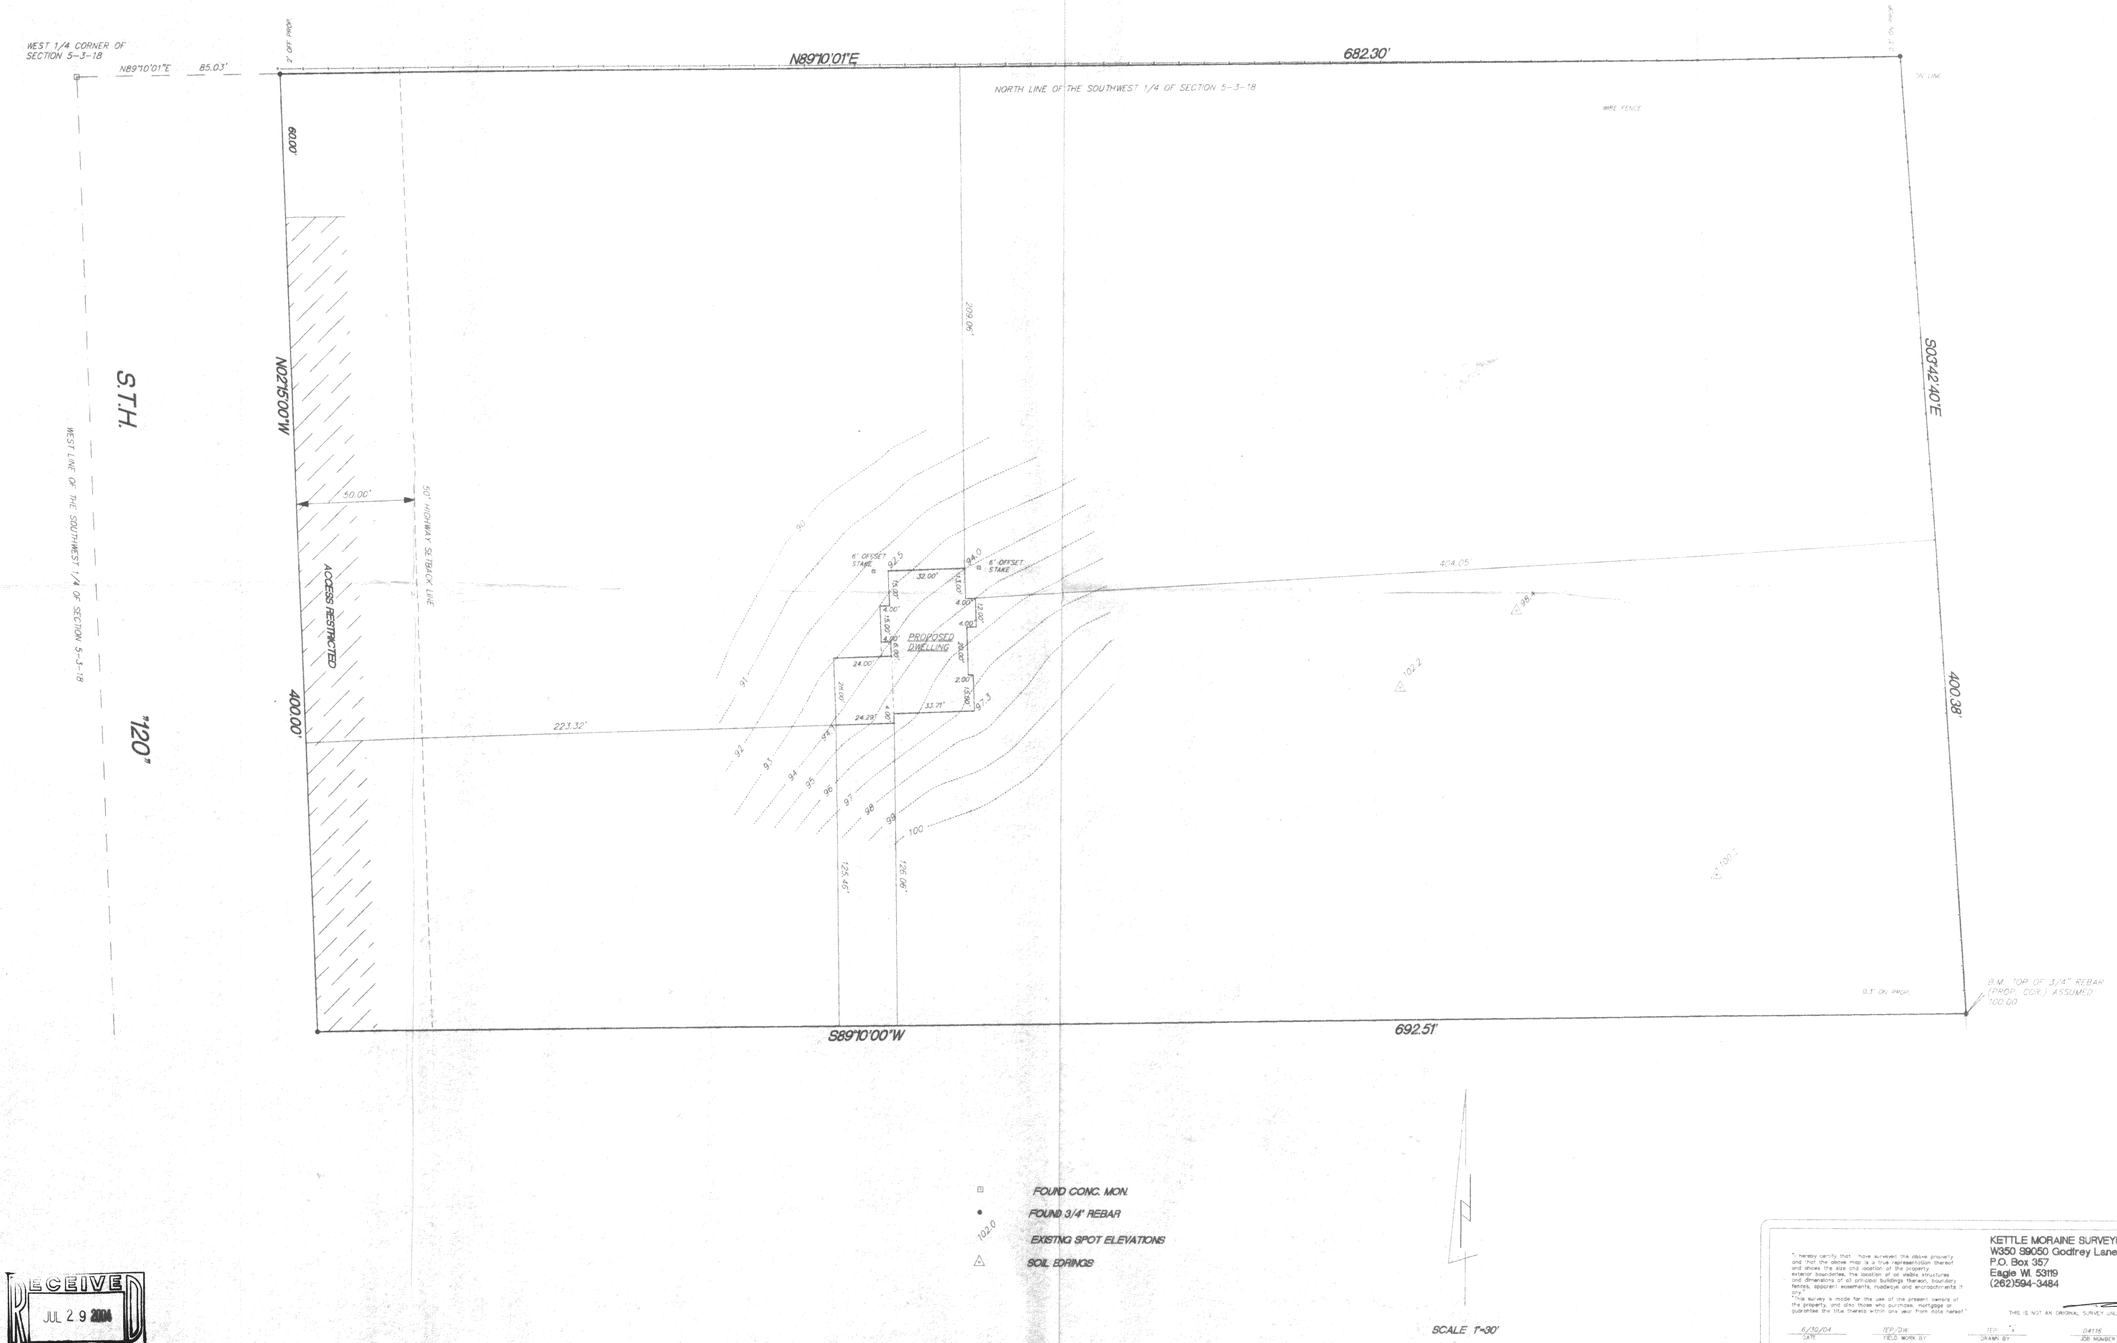

KETTLE MORAINE SURVEYING
W350 S9050 Godfrey Lane
P.O. Box 357
Eagle WI. 53119
(262)594-3484

"I hereby certify that I have surveyed the above property and that the above map is a true representation thereof and shows the size and location of the property, exterior boundaries, the location of all visible structures, visible encroachments, visible easements, visible easements, fences, apparent easements, roadways and encroachments only."

"This survey is made for the use of the present owners of the property, and also those who purchase, mortgage or guarantee the title thereto within one year from date hereof."

THIS IS NOT AN ORIGINAL SURVEY UNLESS THE SEAL IS RED

6/30/04	TCP/DK	TCP	04116
DATE	FIELD WORK BY	DRAWN BY	JOB NUMBER

WISCONSIN TERRANCE E. PISAREK S-1930 EAGLE, WISCONSIN LAND SURVEYOR

RECEIVED JUL 29 2004 MN

C:\DRAWINGS\04116 Kettle Moraine Surveying

OA34600001

318-884