
#26|73

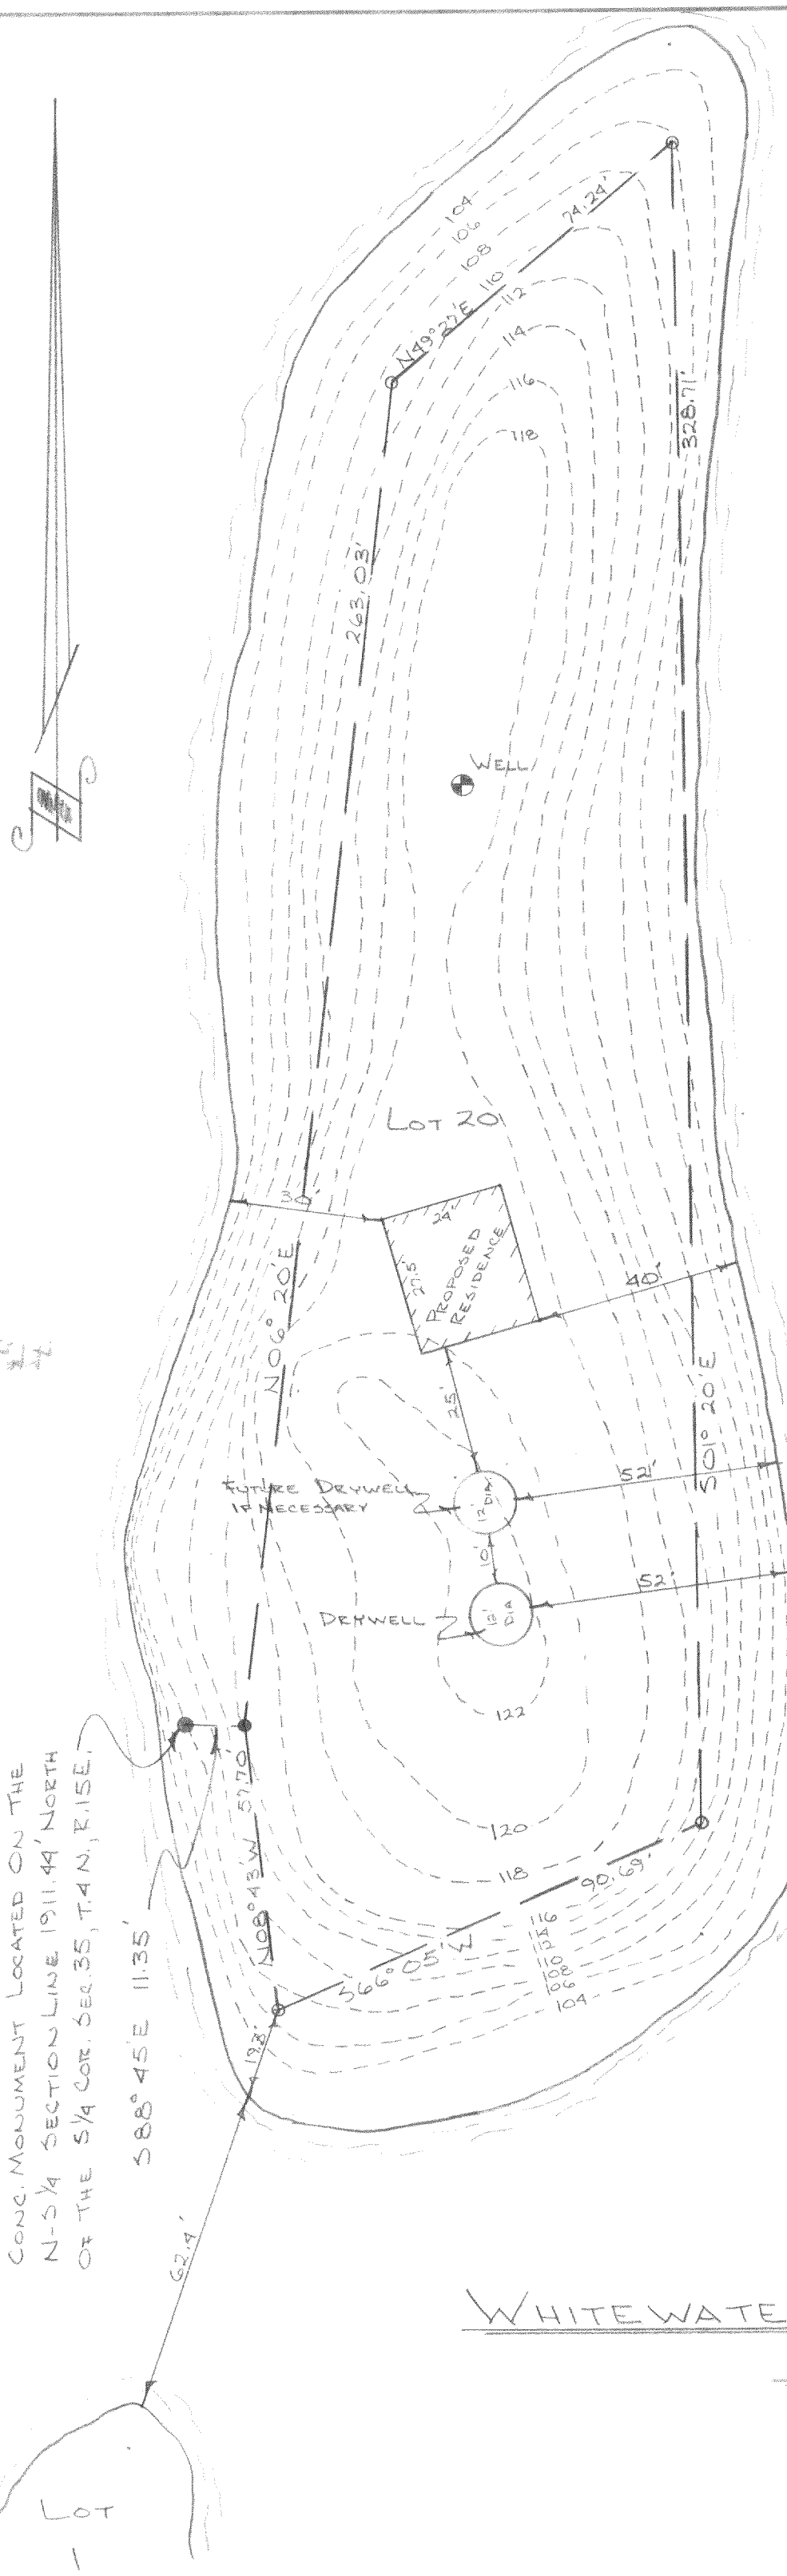

DESCRIPTION:
Lot number Twenty (20) of Thorne Heights Subdivision located in the South ½ of Section 35, T.4N., R.15E., Walworth County, Wisconsin.

CERTIFICATE:
I, Joseph M. Biagi, surveyor, do hereby certify that I have surveyed the property hereon described.

Joseph M. Biagi RLS #12

April 8, 1973

LEGEND
- O - INDICATES IRON PIPE FOUND
- ● - INDICATES IRON PIPE SET
- ● - INDICATES CONCRETE MONUMENT

DTH-30

415-114