
PLAT OF SURVEY

OF LOT 2, CERTIFIED SURVEY MAP No. 3980, RECORDED IN VOLUME 24, PAGES 256-259 AS DOCUMENT No. 684820, BEING PART OF THE SW 1/4 OF THE SE 1/4 AND THE SE 1/4 OF THE SE 1/4 OF SECTION 8, T. 4 N., R. 15 E. OF THE 4TH P.M., TOWN OF WHITEWATER, WALWORTH COUNTY, WISCONSIN.

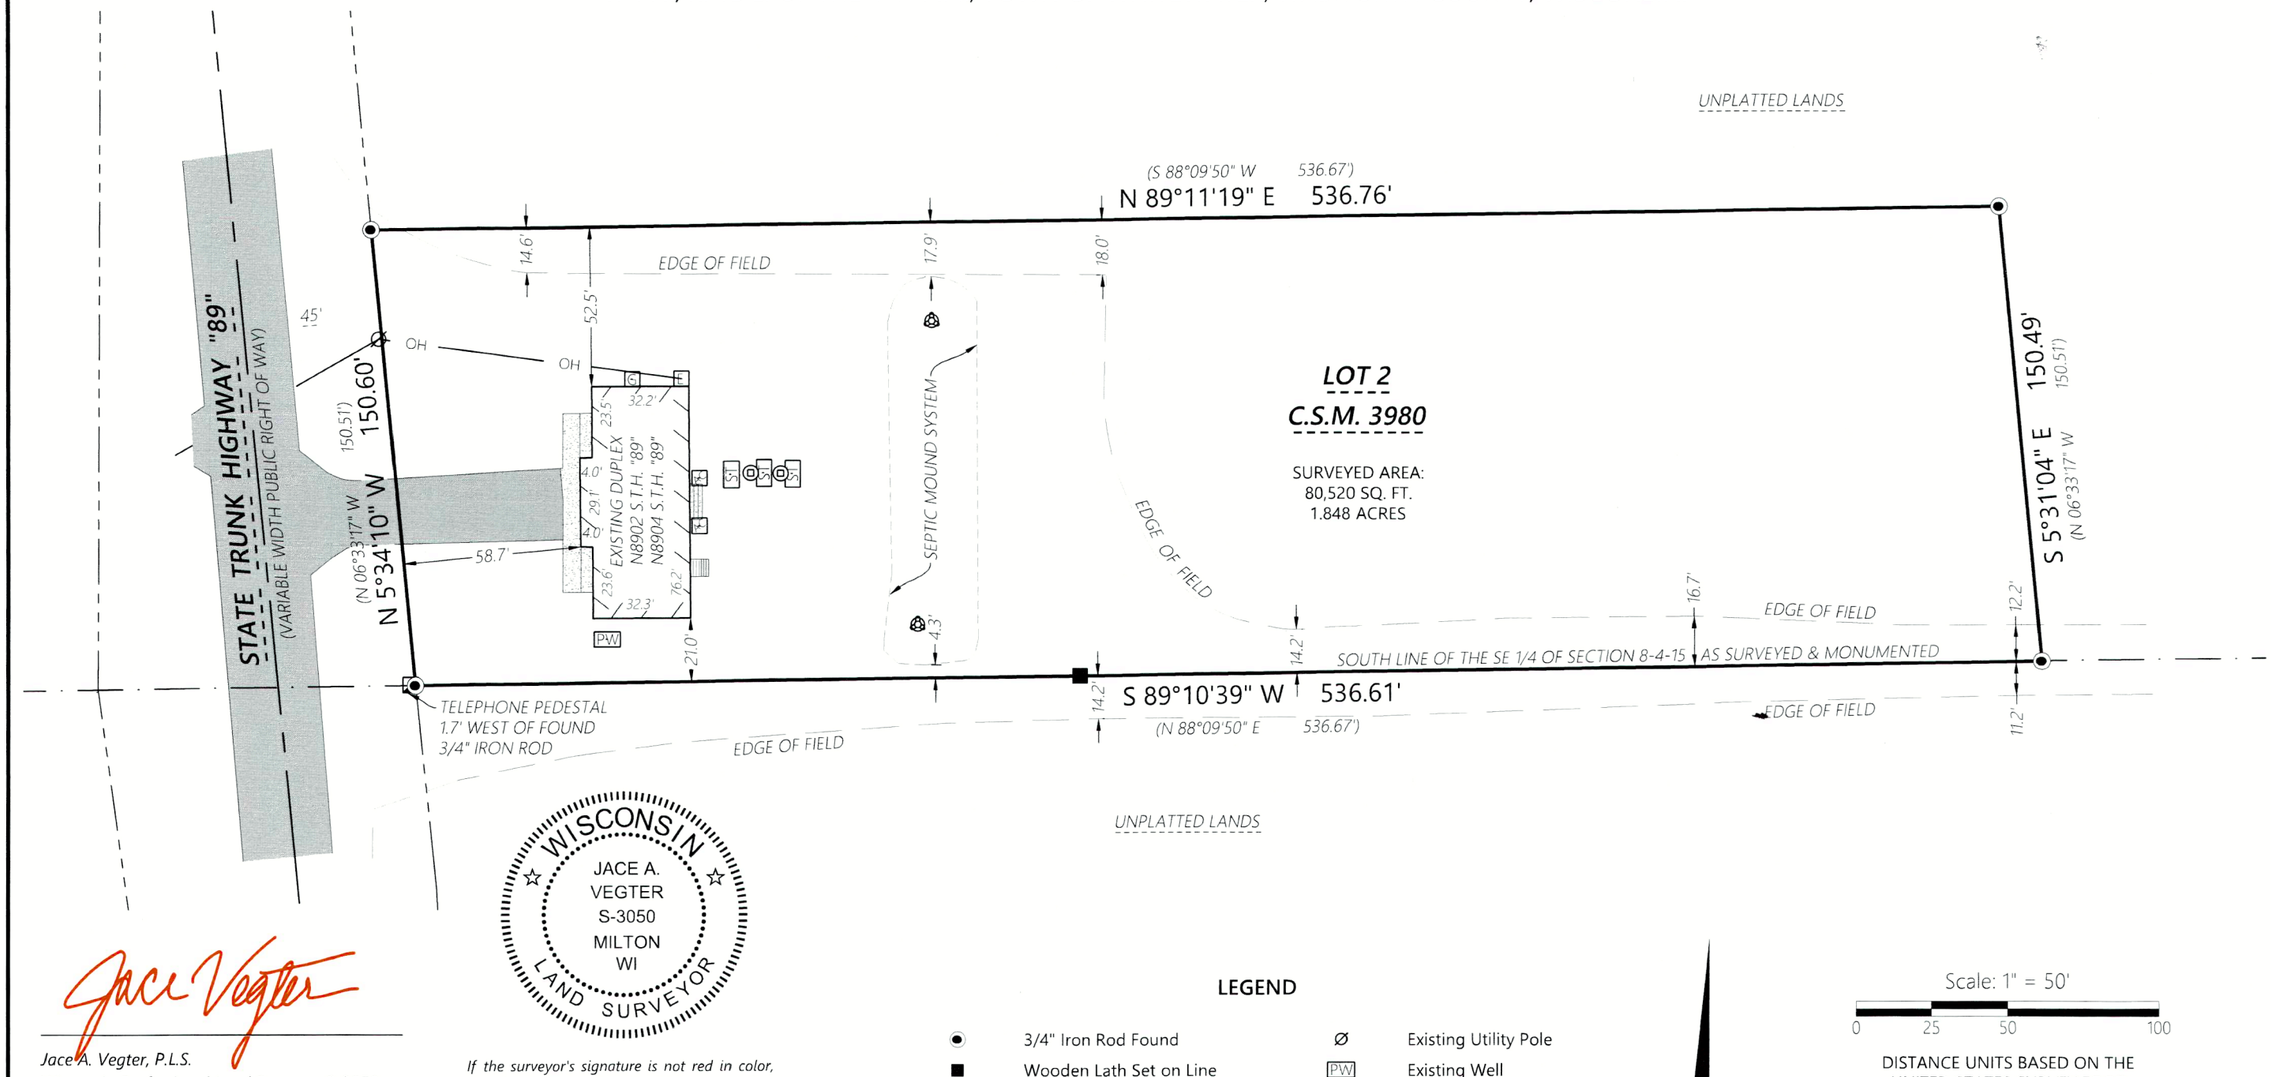

WISCONSIN
JACE A. VEGTER
S-3050
MILTON
WI
LAND SURVEYOR

Jace A. Vegter, P.L.S.
Wisconsin Professional Land Surveyor S-3050

State of Wisconsin } ss
County of Rock }

If the surveyor's signature is not red in color, the plan is a copy that should be assumed to contain unauthorized alterations. The certification contained on this document shall not apply to any copies.

I hereby certify that I have supervised the survey of the property described above and to the best my knowledge and belief, the plat drawn hereon complies with Chapter A-E 7 of the State of Wisconsin Administrative Code, Minimum Standards for Property Surveys and correctly represents said survey and its location.
Given under my hand and seal at Milton, Wisconsin this 10th day of June, 2026
Last day of field work June 9, 2026

LEGEND

●	3/4" Iron Rod Found	⌀	Existing Utility Pole
■	Wooden Lath Set on Line	PW	Existing Well
(XXX.XX)	Record Information	ST	Existing Septic Tank
———	Existing Boundary Line		Existing Septic Vent
— — —	Existing Right-of-Way		Existing Cleanout
— - —	Existing Centerline	AC	Existing Air Conditioner
— · —	Existing Section Line	G	Existing Gas Meter
E	Existing Electric Meter		Existing Asphalt Pavement
◪	Existing Telephone Pedestal		Existing Concrete
— OH —	Existing Overhead Power		Existing Wood Deck

Scale: 1" = 50'
0 25 50 100

DISTANCE UNITS BASED ON THE UNITED STATES SURVEY FOOT

BEARINGS BASED ON THE WISCONSIN COORDINATE REFERENCE SYSTEM, WALWORTH ZONE. THE EAST LINE OF S.T.H. "89" BEARING N 5°34'10" W

SURVEY NOTE

SURVEYED PROPERTY SUBJECT TO ANY AND ALL EASEMENTS AND AGREEMENTS RECORDED AND UNRECORDED.

DA3980-2

415-1707

Batterman
engineers surveyors planners
BELOIT | ELKHORN | JANESVILLE
2857 S. Bartells Dr., Beloit, WI 53511
608.365.4464 | www.rhbatterman.com

PLAT OF SURVEY

FOR THE EXCLUSIVE USE OF:
Dawn Kienbaum
W132N6545 Westview Drive
Menomonee Falls, WI 53051

ORDER NO: 35943
FIELD CREW: JAV
DRAWN BY: JAV
SHEET 1 OF 1

File Name: J:\35900 - 35999\35943 - Dawn Kienbaum\SURVEY\RHB DRAWING FILES