
Plat of Survey

of

Part of Lot 2 of Certified Survey Map No. 1665 located in Section 31, Town 4 North, Range 18 East, Town of Whitewater, Walworth County, Wisconsin described as follows: Beginning at the Northwest Corner of said Lot 2; thence N 85^40'00" E, along the North line of said Lot 2, 434.95 feet; thence N 66^34'00" E, along said North line, 536.06 feet; thence S 62^59' 36" W 208.95 feet; thence S 67^23'46" W 352.18 feet; thence S 86^34'26" W 315.23 feet; thence S 51^22'26" W 40.00 feet; thence S 3^55'33" W 160.29 FEET; THENCE S 89° 25'11" W 55.54 FEET TO THE WEST LINE OF THE SW. 1/4 OF SEC. 31; THENCE N 0° 33'17" W, ALONG SAID WEST LINE, 188.49 FEET TO THE POINT OF BEGINNING. PARCEL CONTAINS 0.503 AC. OF LAND, MORE OR LESS AND IS A LOT LINE ADJUSTMENT BETWEEN LOTS 1 AND 2.

Surveyed for: Marvin J. Sherman
RFD 3 Box 91
Whitewater, Wisconsin. 53190

Bearings referenced to Certified Survey Map No. 1665.

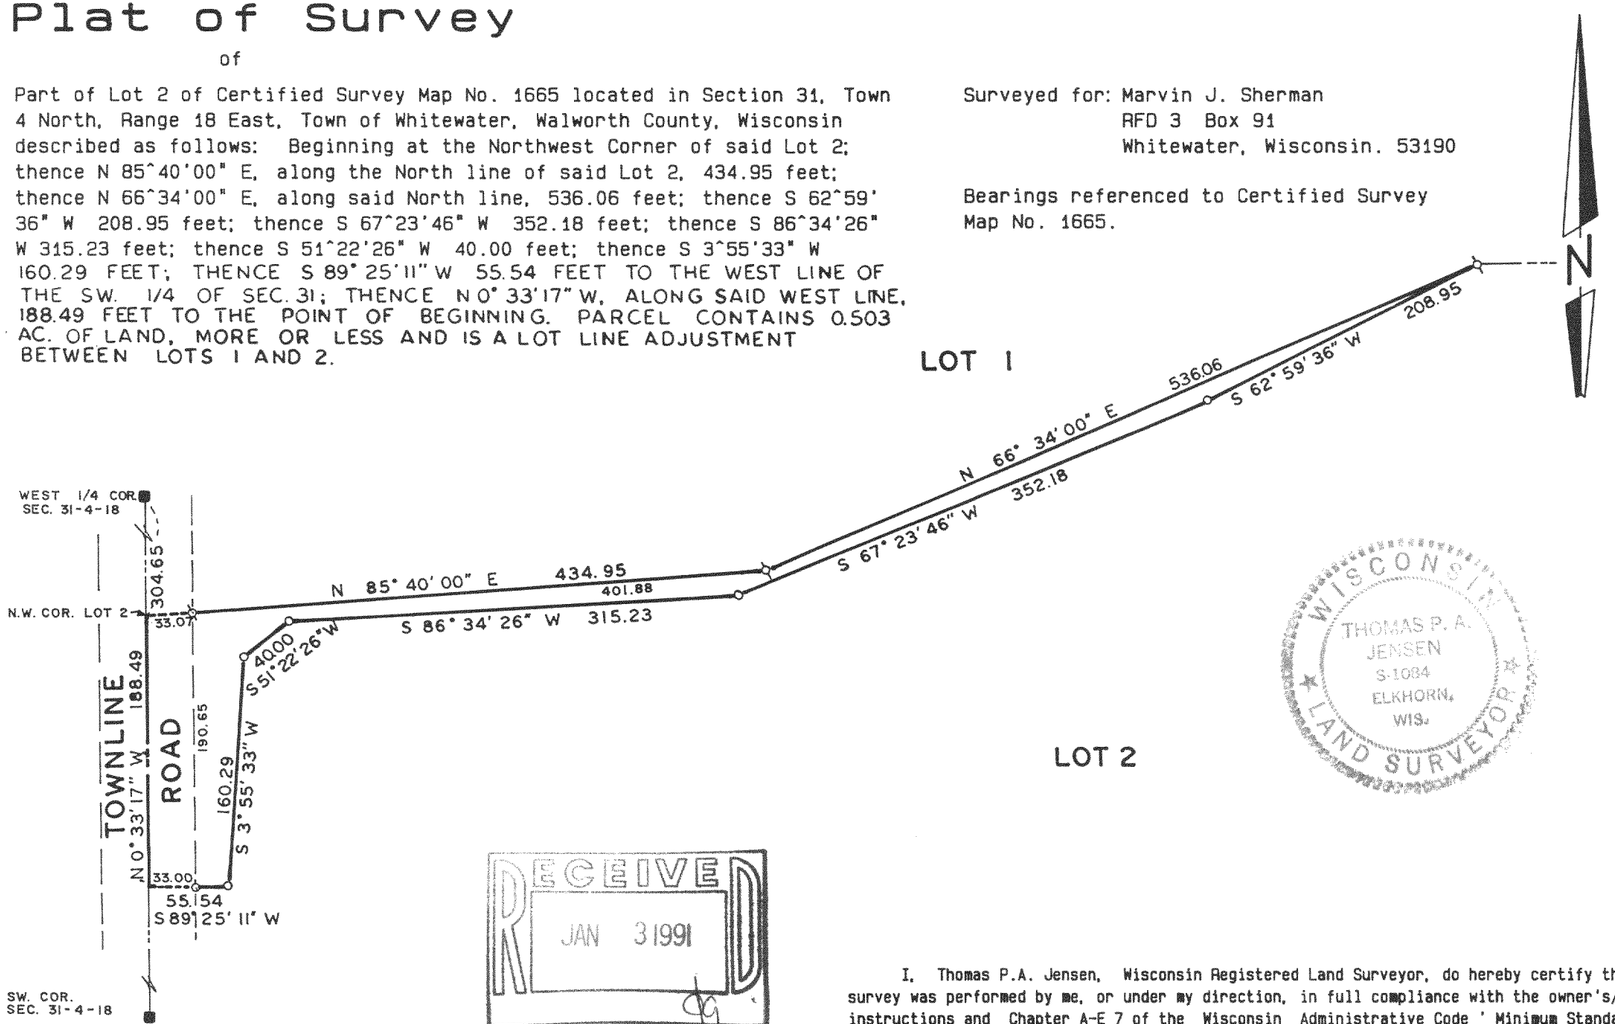

WISCONSIN
THOMAS P. A. JENSEN
S-1084
ELKHORN, WIS.
LAND SURVEYOR

RECEIVED
JAN 31 1991

Copyright © 1990 by Jensen Surveying & Mapping S.C.
All rights reserved. No part of this survey plat may be reproduced or transmitted in any form by any means - graphic, electronic, or mechanical, including photocopying, tracing, or information storage and rerieval systems - without permission in writing from Thomas P.A. Jensen.

I, Thomas P.A. Jensen, Wisconsin Registered Land Surveyor, do hereby certify that this survey was performed by me, or under my direction, in full compliance with the owner's/agent's instructions and Chapter A-E 7 of the Wisconsin Administrative Code ' Minimum Standards For Property Surveys ', and that this map is an accurate representation thereof to the best of my knowledge and belief.

Note: This survey plat is not certified unless signed and sealed in red ink.

Thomas P.A. Jensen R.L.S. 1084

Jensen Surveying & Mapping S.C.
45 South Wisconsin Street P.O. Box 322
Elkhorn, Wisconsin. 53121.
(414) 723-3434

Mapping date: March 9, 1990
Revisions: _____

Sheet 1 of 1 Sheets

Job reference number:
1990.020

Scale: 1 = 100'
0 50 100 200 300

Legend
■ ~ Found County Section Corner
⊗ ~ Found iron pipe
○ ~ Set iron pipe

DA1W&S00002

415-327