RECEIVED
AUG 2 1993


Plat of Survey

of

Lot 5 of Country Acres, a subdivision located in Section 25, Town 4 North Range 15 East, Town of Whitewater, Walworth County, Wisconsin.

Surveyed for: Mike Brock
N 2745 Mehring Road
Jefferson, Wisconsin. 53549

Bearings referenced to the Subd. Plat.
Elevations referenced to 100.00 assumed on the top of iron pipe A, see map.

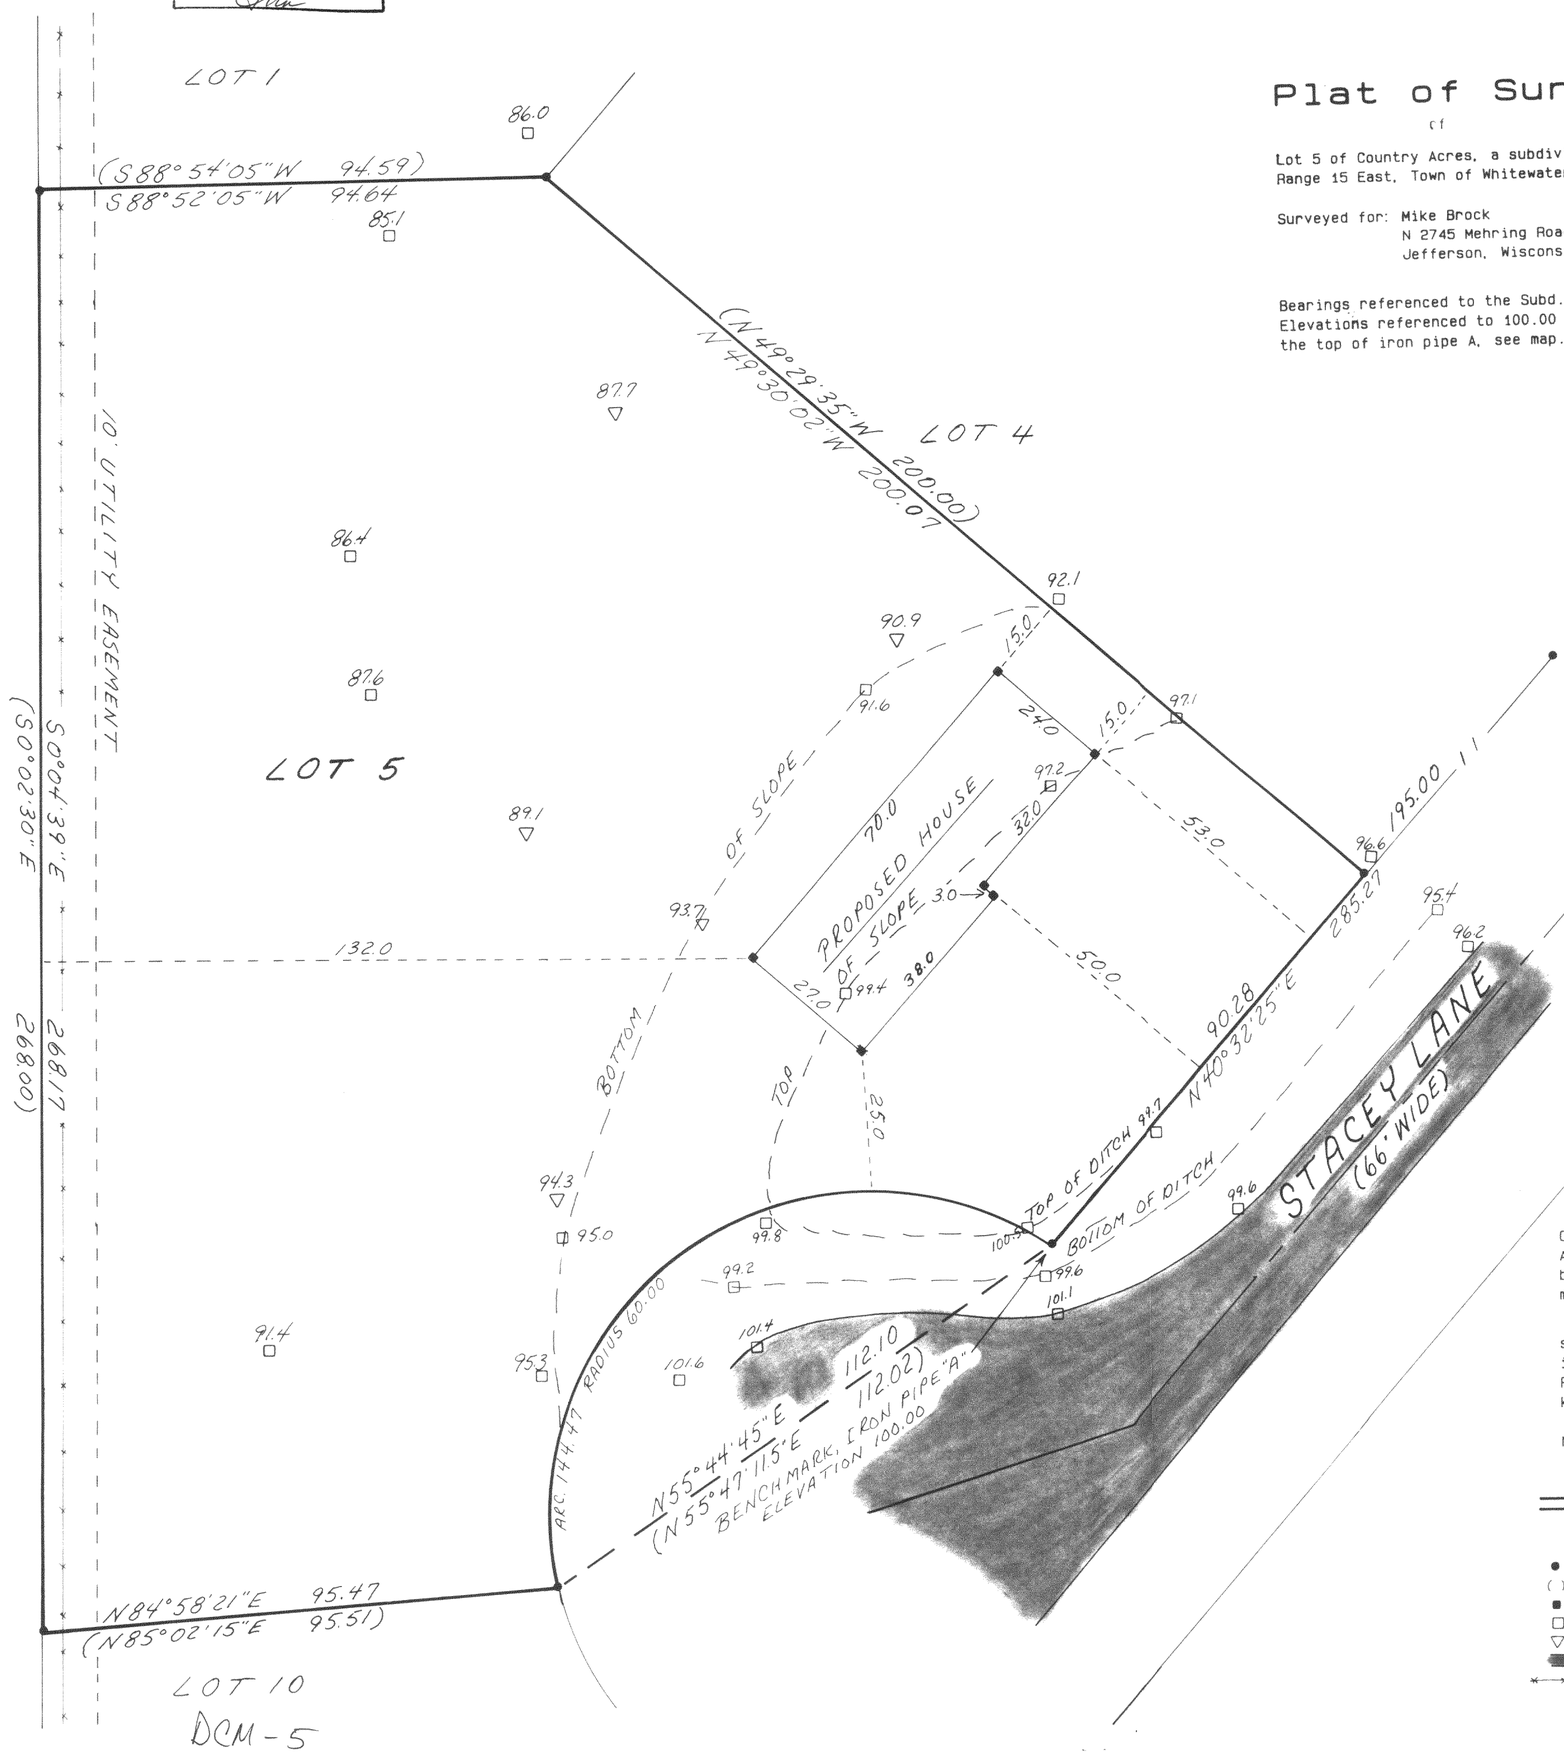





Copyright © 1993 by Jensen Surveying & Mapping S.C.
All rights reserved. No part of this survey plat may be reproduced or transmitted in any form by any means - graphic, electronic, or mechanical, including photocopying, tracing, or information storage and retrieval systems - without permission in writing from Thomas P.A. Jensen.

I, Thomas P.A. Jensen, Wisconsin Registered Land Surveyor, do hereby certify that this survey was performed by me, or under my direction, in full compliance with the owner's/agent's instructions and Chapter A-E 7 of the Wisconsin Administrative Code ' Minimum Standards For Property Surveys ', and that this map is an accurate representation thereof to the best of my knowledge and belief.

Note: This survey plat is not certified unless signed and sealed in red ink.

Thomas P.A. Jensen R.L.S. 1084

Legend

- ● = Found iron pipe
- ( ) = Recorded as dimension
- ■ = Wood stake
- □ = Spot elevation
- ▽ = Soil boring
- ▓ = Blacktop surface
- ×—×—× = Fence

Jensen Surveying & Mapping S.C.
45 South Wisconsin Street P.O. Box 322
Elkhorn, Wisconsin. 53121.
(414) 723-3434

Scale: 1" = 20'

0 10 20 40 60

Mapping date: April 6, 1993.
Revisions: _____
_____

Sheet 1 of 1 Sheets

Job reference number:
1993.032

45-390