FARRIS, HANSEN & ASSOCIATES, INC.


ENGINEERING – ARCHITECTURE – SURVEYING
7 RIDGWAY COURT – P.O. BOX 437 – ELKHORN, WISCONSIN 53121
PHONE: (262) 723-2098 FAX: (262) 723-5886

PLAT OF SURVEY

LOT 2 OF CERTIFIED SURVEY MAP NO. 3244

LOCATED IN THE SE 1/4 OF THE SE 1/4
SECTION 2, TOWN 4 NORTH, RANGE 15 EAST
WALWORTH COUNTY, WISCONSIN

– WORK ORDERED BY –
KEVIN DRAYS
W.7763 BLUFF ROAD
WHITEWATER, WI. 53190

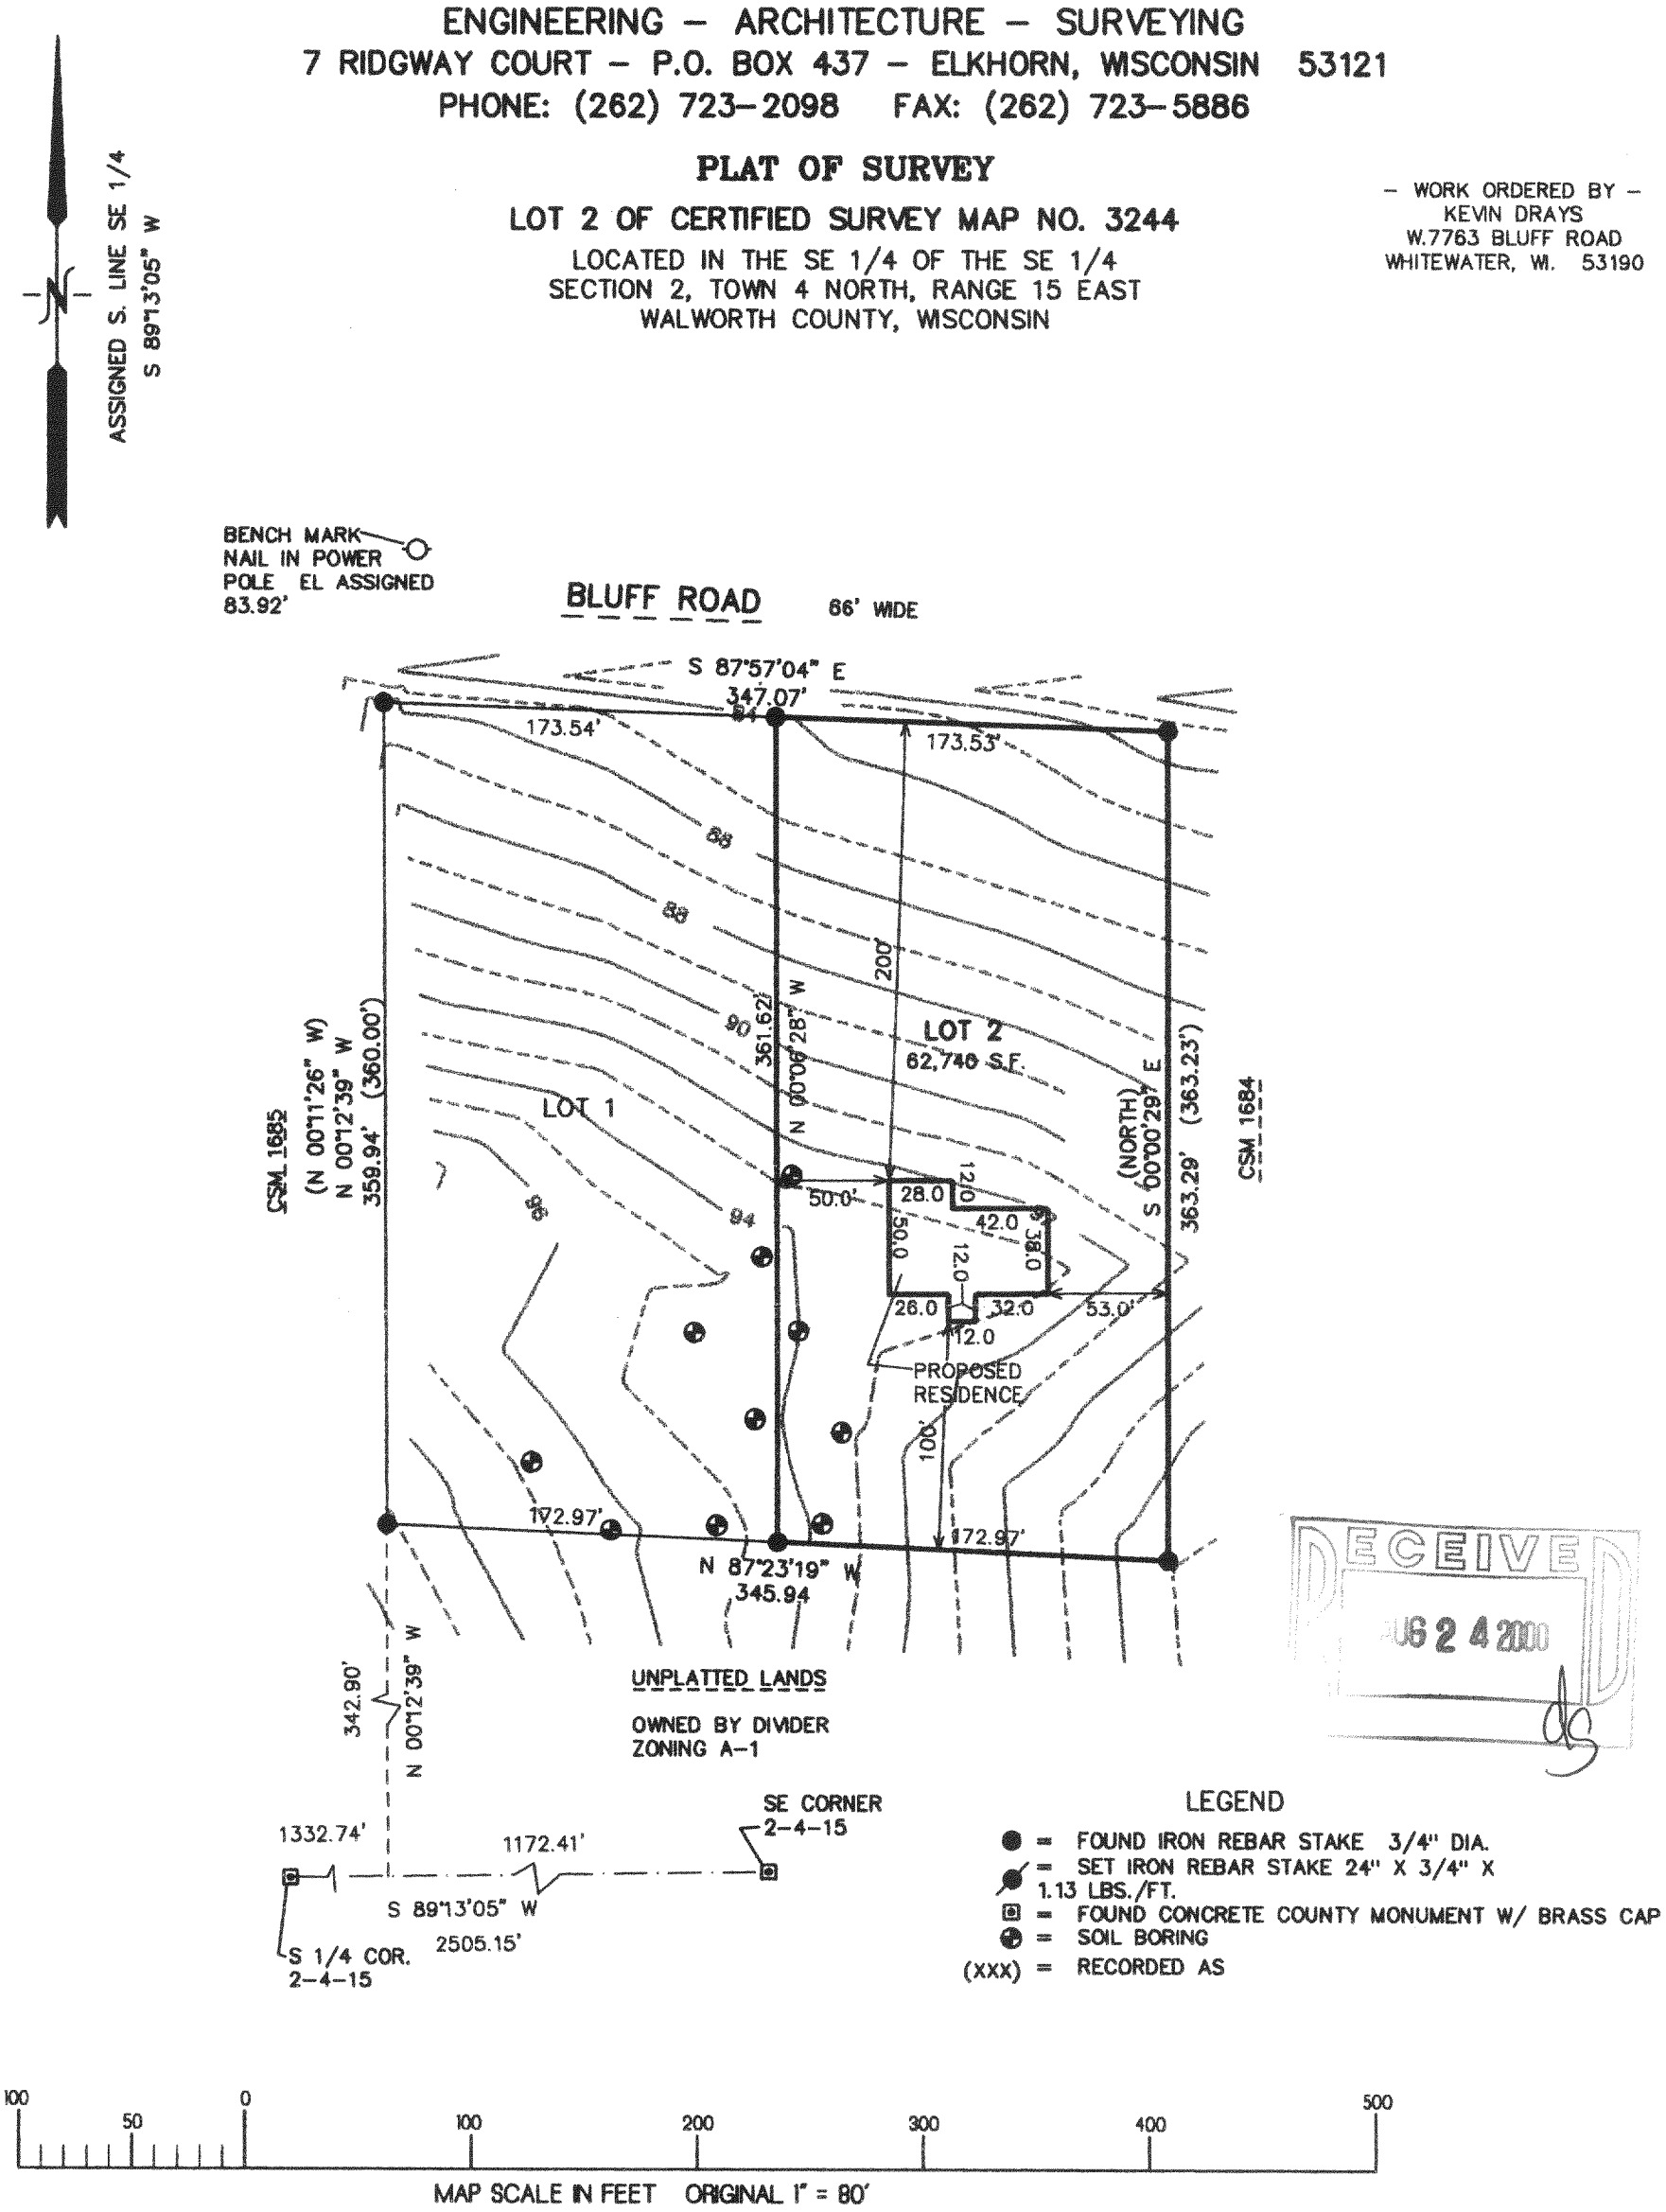

RECEIVED
AUG 24 2000

LEGEND

- ● = FOUND IRON REBAR STAKE 3/4" DIA.
- ◢ = SET IRON REBAR STAKE 24" X 3/4" X 1.13 LBS./FT.
- ⊡ = FOUND CONCRETE COUNTY MONUMENT W/ BRASS CAP
- ⊕ = SOIL BORING
- (XXX) = RECORDED AS

NOTE: COPIES OF THIS MAP TO WHICH THE FOLLOWING CERTIFICATE WILL APPLY SHOW THE SURVEYOR'S ORIGINAL SEAL AND SIGNATURE IN RED INK. COPIES BY ANY OTHER MEANS MAY HAVE ALTERATIONS WHICH DO NOT REPRESENT THE SURVEYOR'S WORK PRODUCT.

I HEREBY CERTIFY THAT THE ABOVE DESCRIBED PROPERTY HAS BEEN SURVEYED UNDER MY DIRECTION AND THAT THE ABOVE MAP IS A TRUE REPRESENTATION THEREOF AND SHOWS THE SIZE AND LOCATION OF THE PROPERTY AND ITS EXTERIOR BOUNDARIES. THIS SURVEY IS MADE FOR THE USE OF THE PRESENT OWNERS OF THE PROPERTY, AND ALSO THOSE WHO PURCHASE, MORTGAGE, OR GUARANTEE THE TITLE THERETO WITHIN ONE YEAR FROM THE DATE HEREOF.

DATED: 8/2/2000

PETER S. GORDON R.L.S. 2101

PROJECT: 2964
DATE: 08/02/2000
SHEET 1 OF 1

DA-3244-2
AUG 0 ? 2000

415-765