
ABELL
SURVEYING & MAPPING
1140 SEQUOIA STREET · DELAVAN, WISCONSIN 53115
262-728-6737

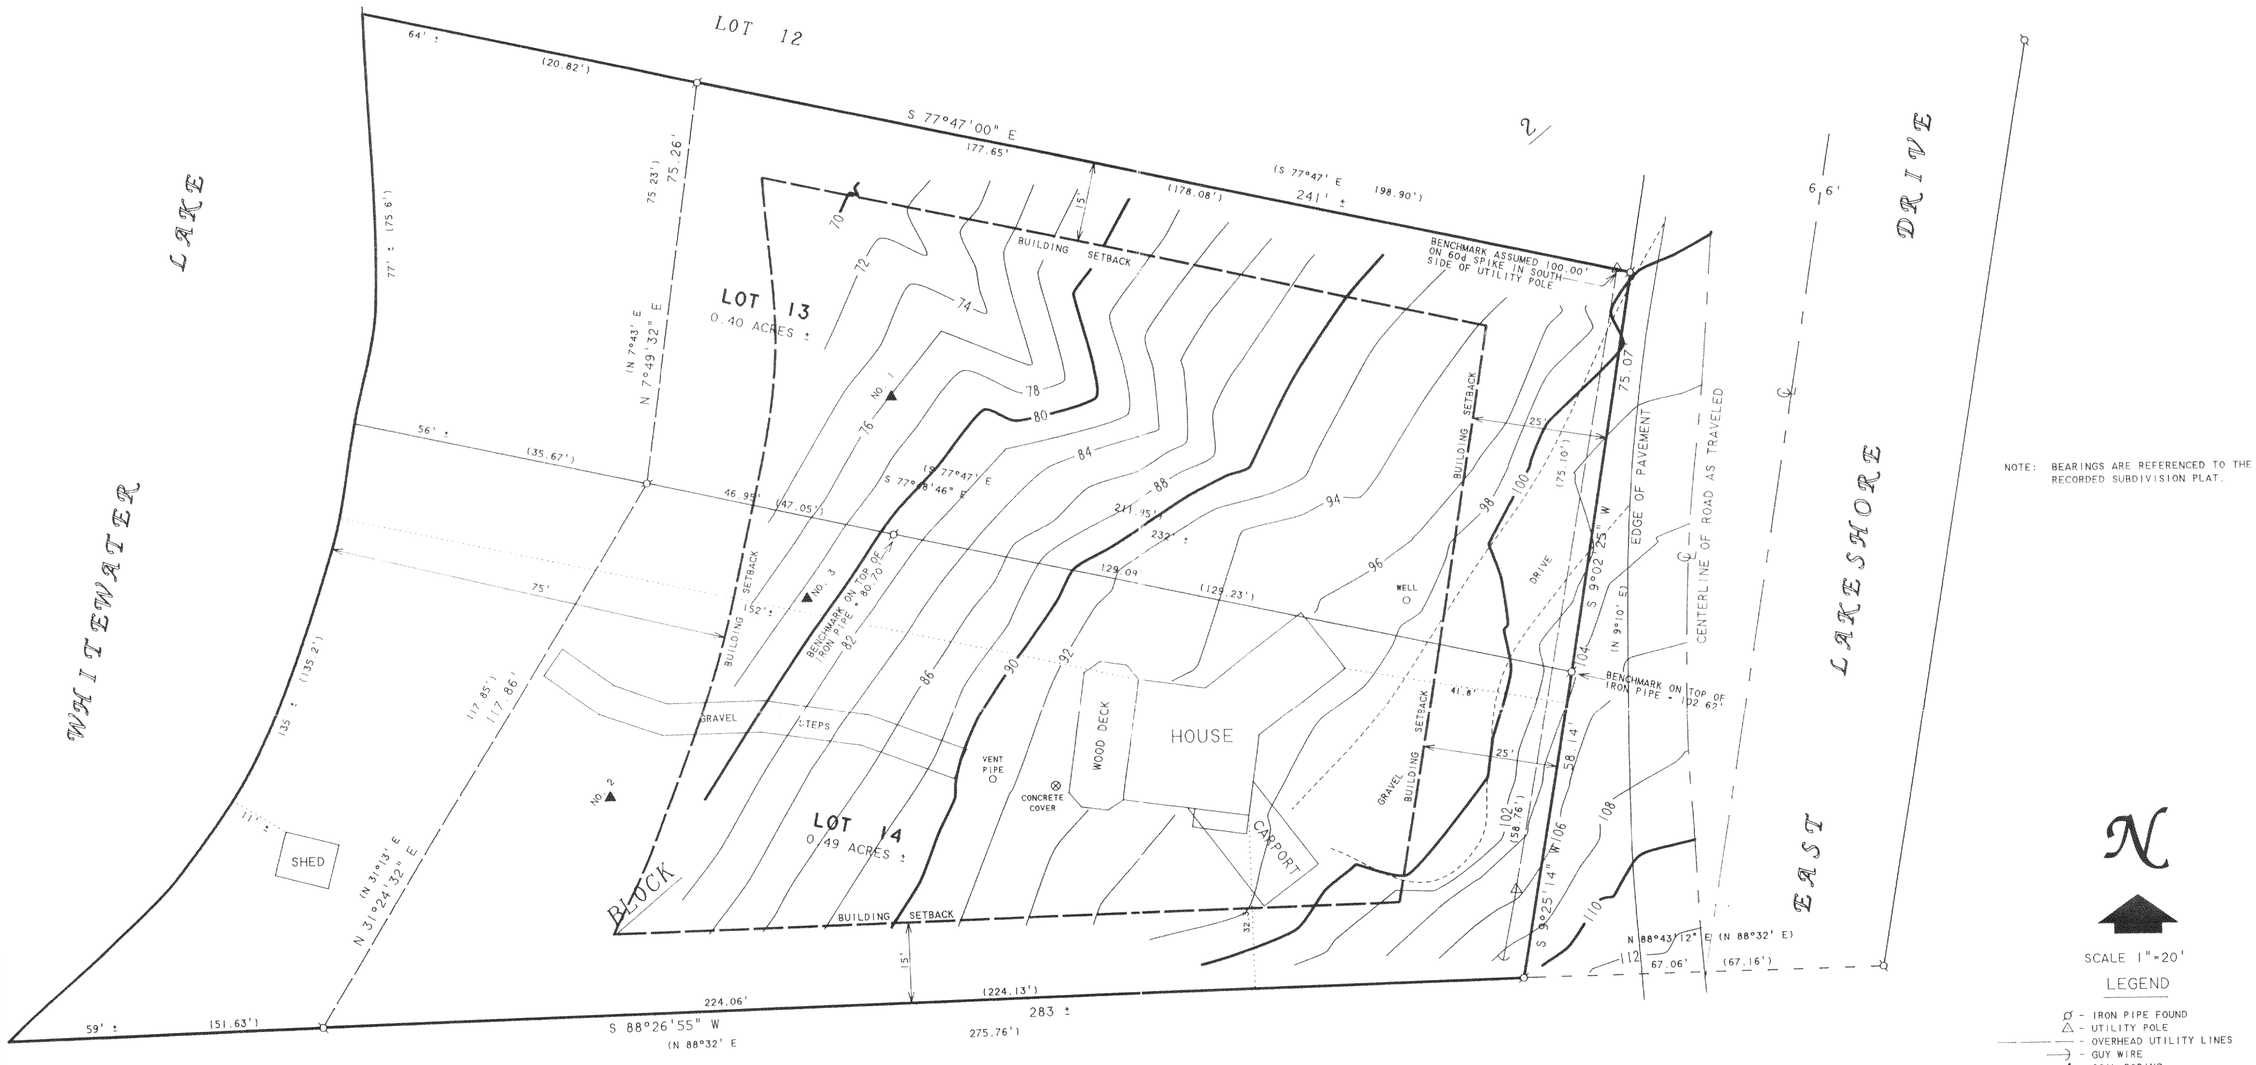

NOTE: BEARINGS ARE REFERENCED TO THE RECORDED SUBDIVISION PLAT.

N

SCALE 1"=20'

LEGEND

- ⌀ - IRON PIPE FOUND
- △ - UTILITY POLE
- ——— - OVERHEAD UTILITY LINES
- —⟩ - GUY WIRE
- ▲ - SOIL BORING
- ( ) - RECORDED AS

TOPOGRAPHIC SURVEY OF

PART OF LOTS 13 AND 14, BLOCK 2 OF MINNIESKA SUBDIVISION, LOCATED IN T4N, R15E, WALWORTH COUNTY, WISCONSIN.

RECEIVED
OCT - 3 2003
KW

ORDERED BY: JEAN-PIERRE DEHEEGER
2413 THORNWOOD AVENUE
WILMETTE, IL 60091

I, DAVID F. ABELL, DO HEREBY CERTIFY THAT I HAVE SURVEYED THE PROPERTY HEREON DESCRIBED ACCORDING TO THE OFFICAL RECORDS AND THAT THE PLAT HEREON IS A CORRECT REPRESENTATION OF THE PROPERTY LINES TO THE BEST OF MY KNOWLEDGE AND BELIEF.

David F. Abell

DAVID F. ABELL
WISCONSIN REGISTERED LAND SURVEYOR, S-1596

June 20, 2003

DATE JOB NUMBER - 02119B
NOTE: THIS IS NOT A CERTIFIED COPY UNLESS SEALED.

DM-36

415-925