


- Legend
- o - Iron pipe
 - x - Temporary Point (Spike)
 - - Mark of original wood stake
 - ⊙ - Cedar Tree

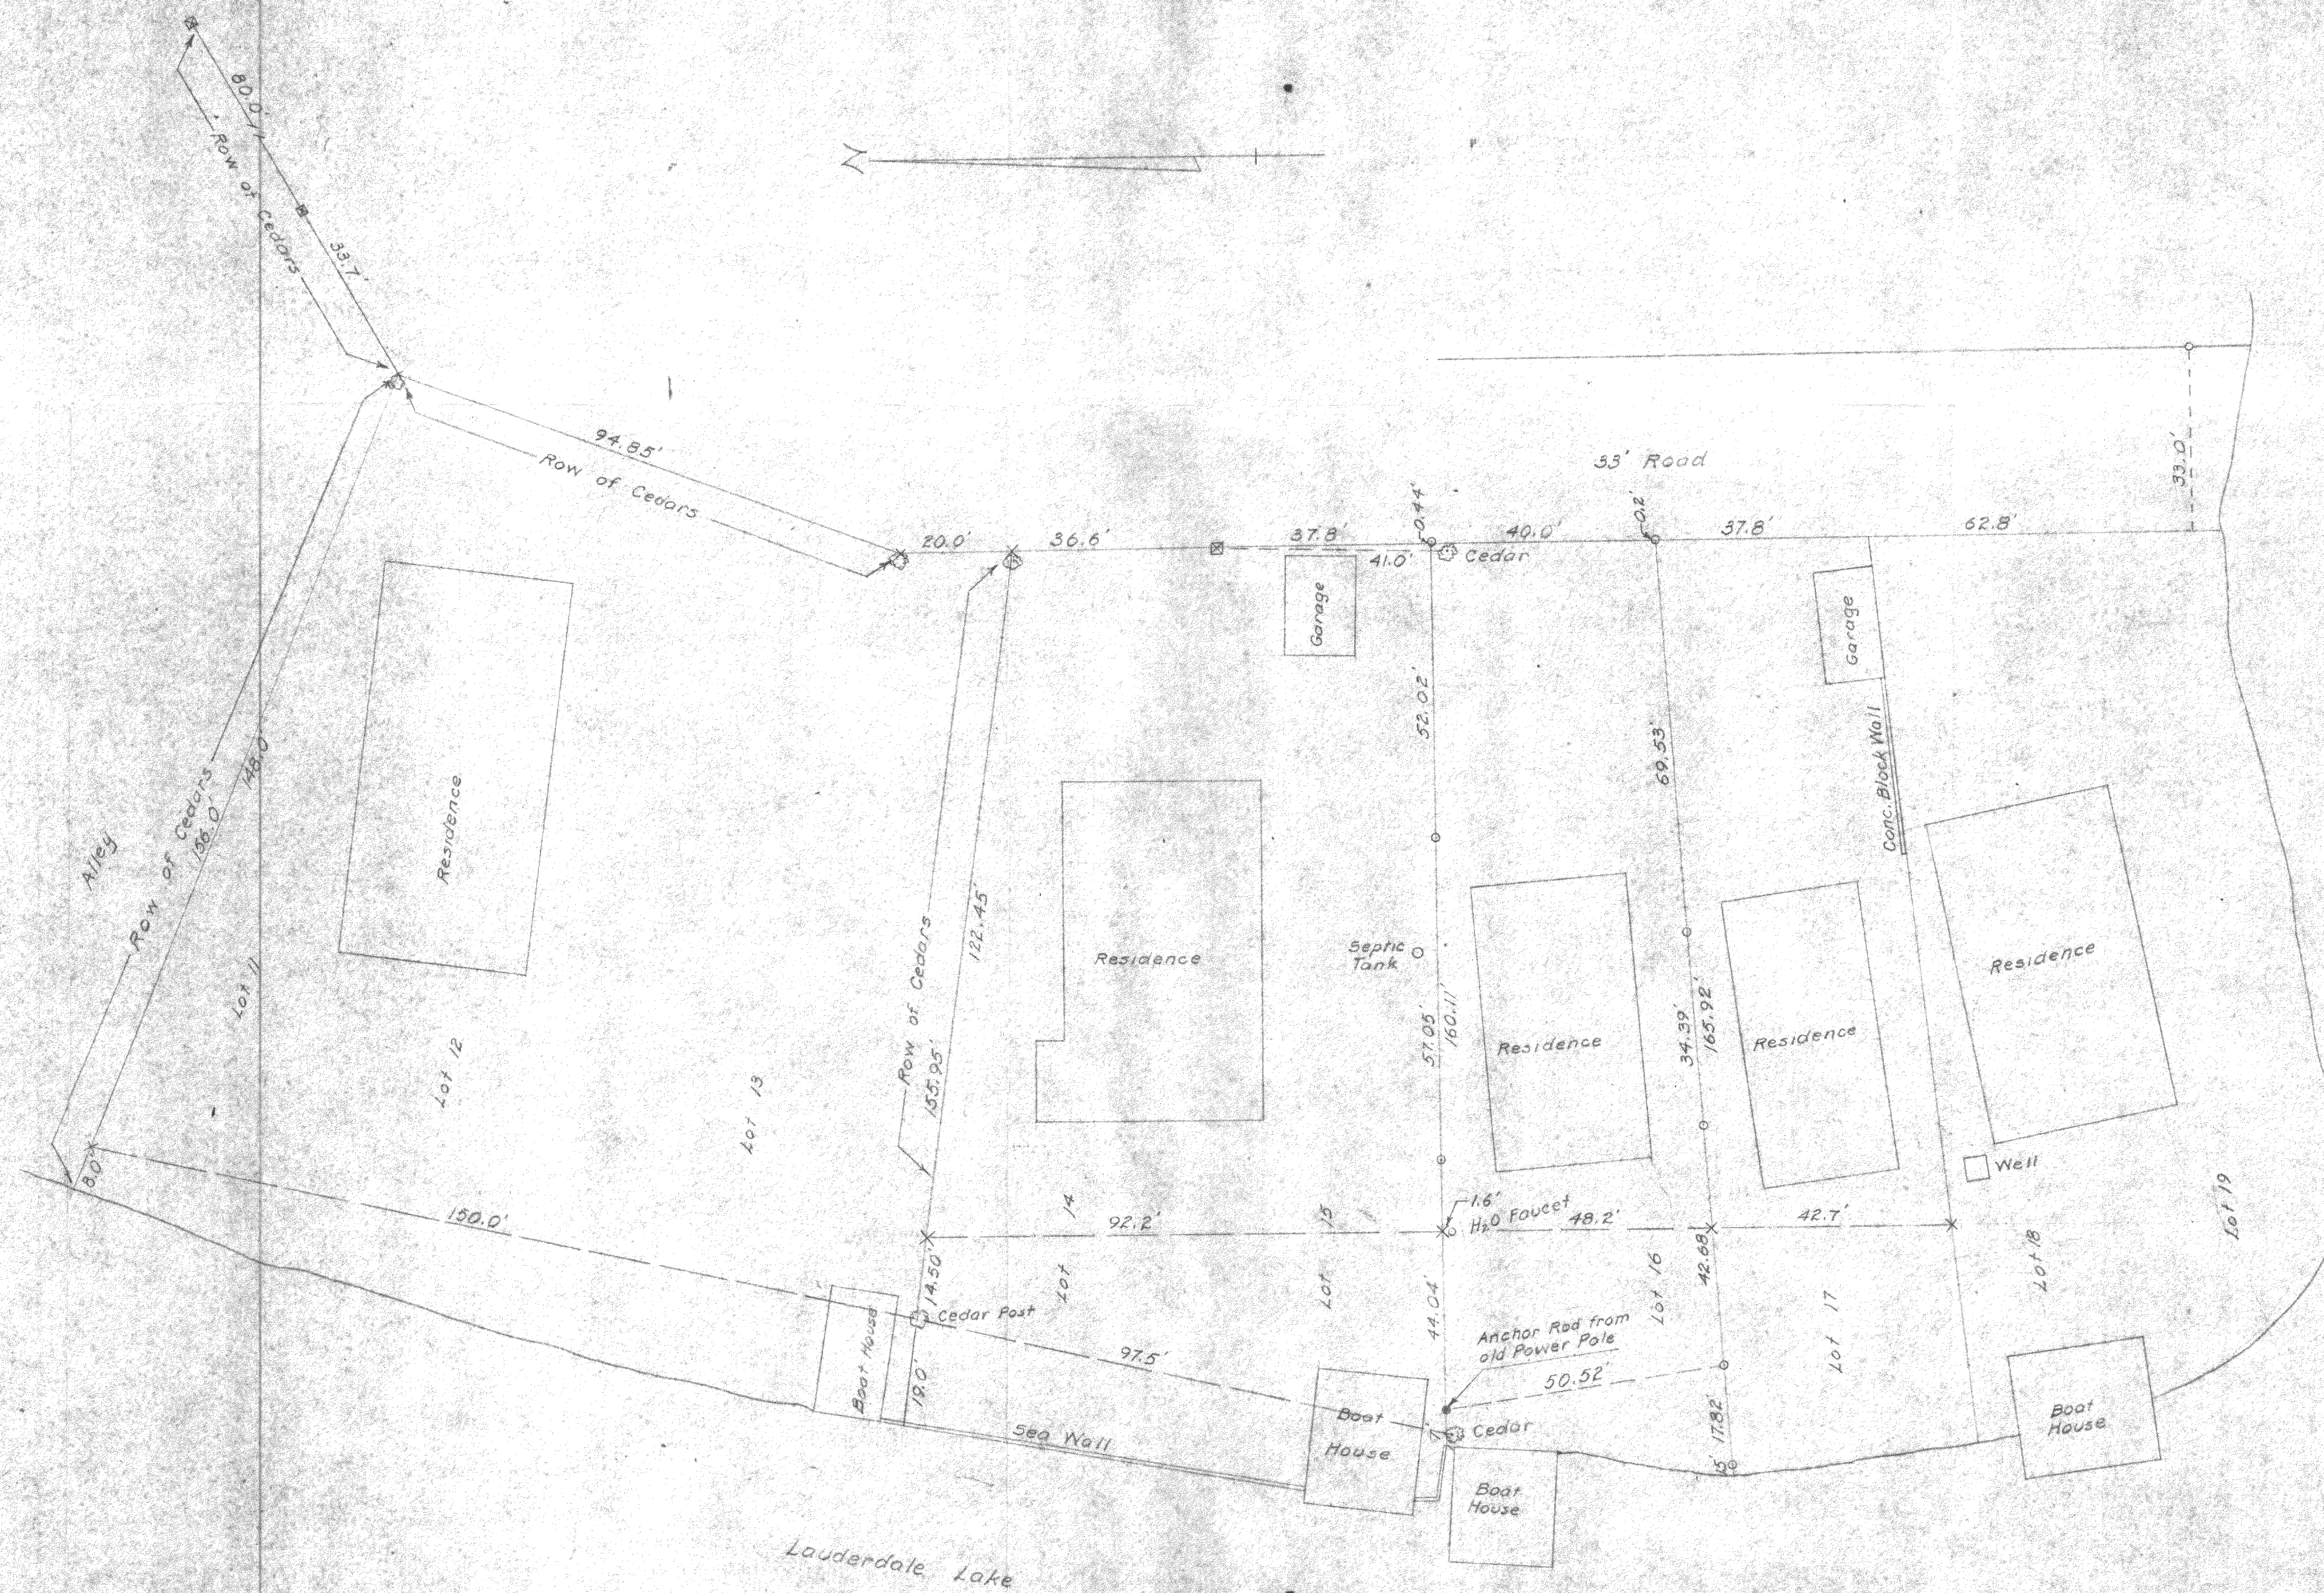

Preliminary Plat
of
Lots 11-19 of Droughtville Park, located in
Section 36, T4N, R16E, Walworth County,
Wisconsin

400-16, 17, 19, 20, 21

SCALE 1" = 20'

DATE Sept. 1960