
GEORGE T. DUNHAM
SURVEYING & SUBDIVIDING
DELAVAN, WISCONSIN

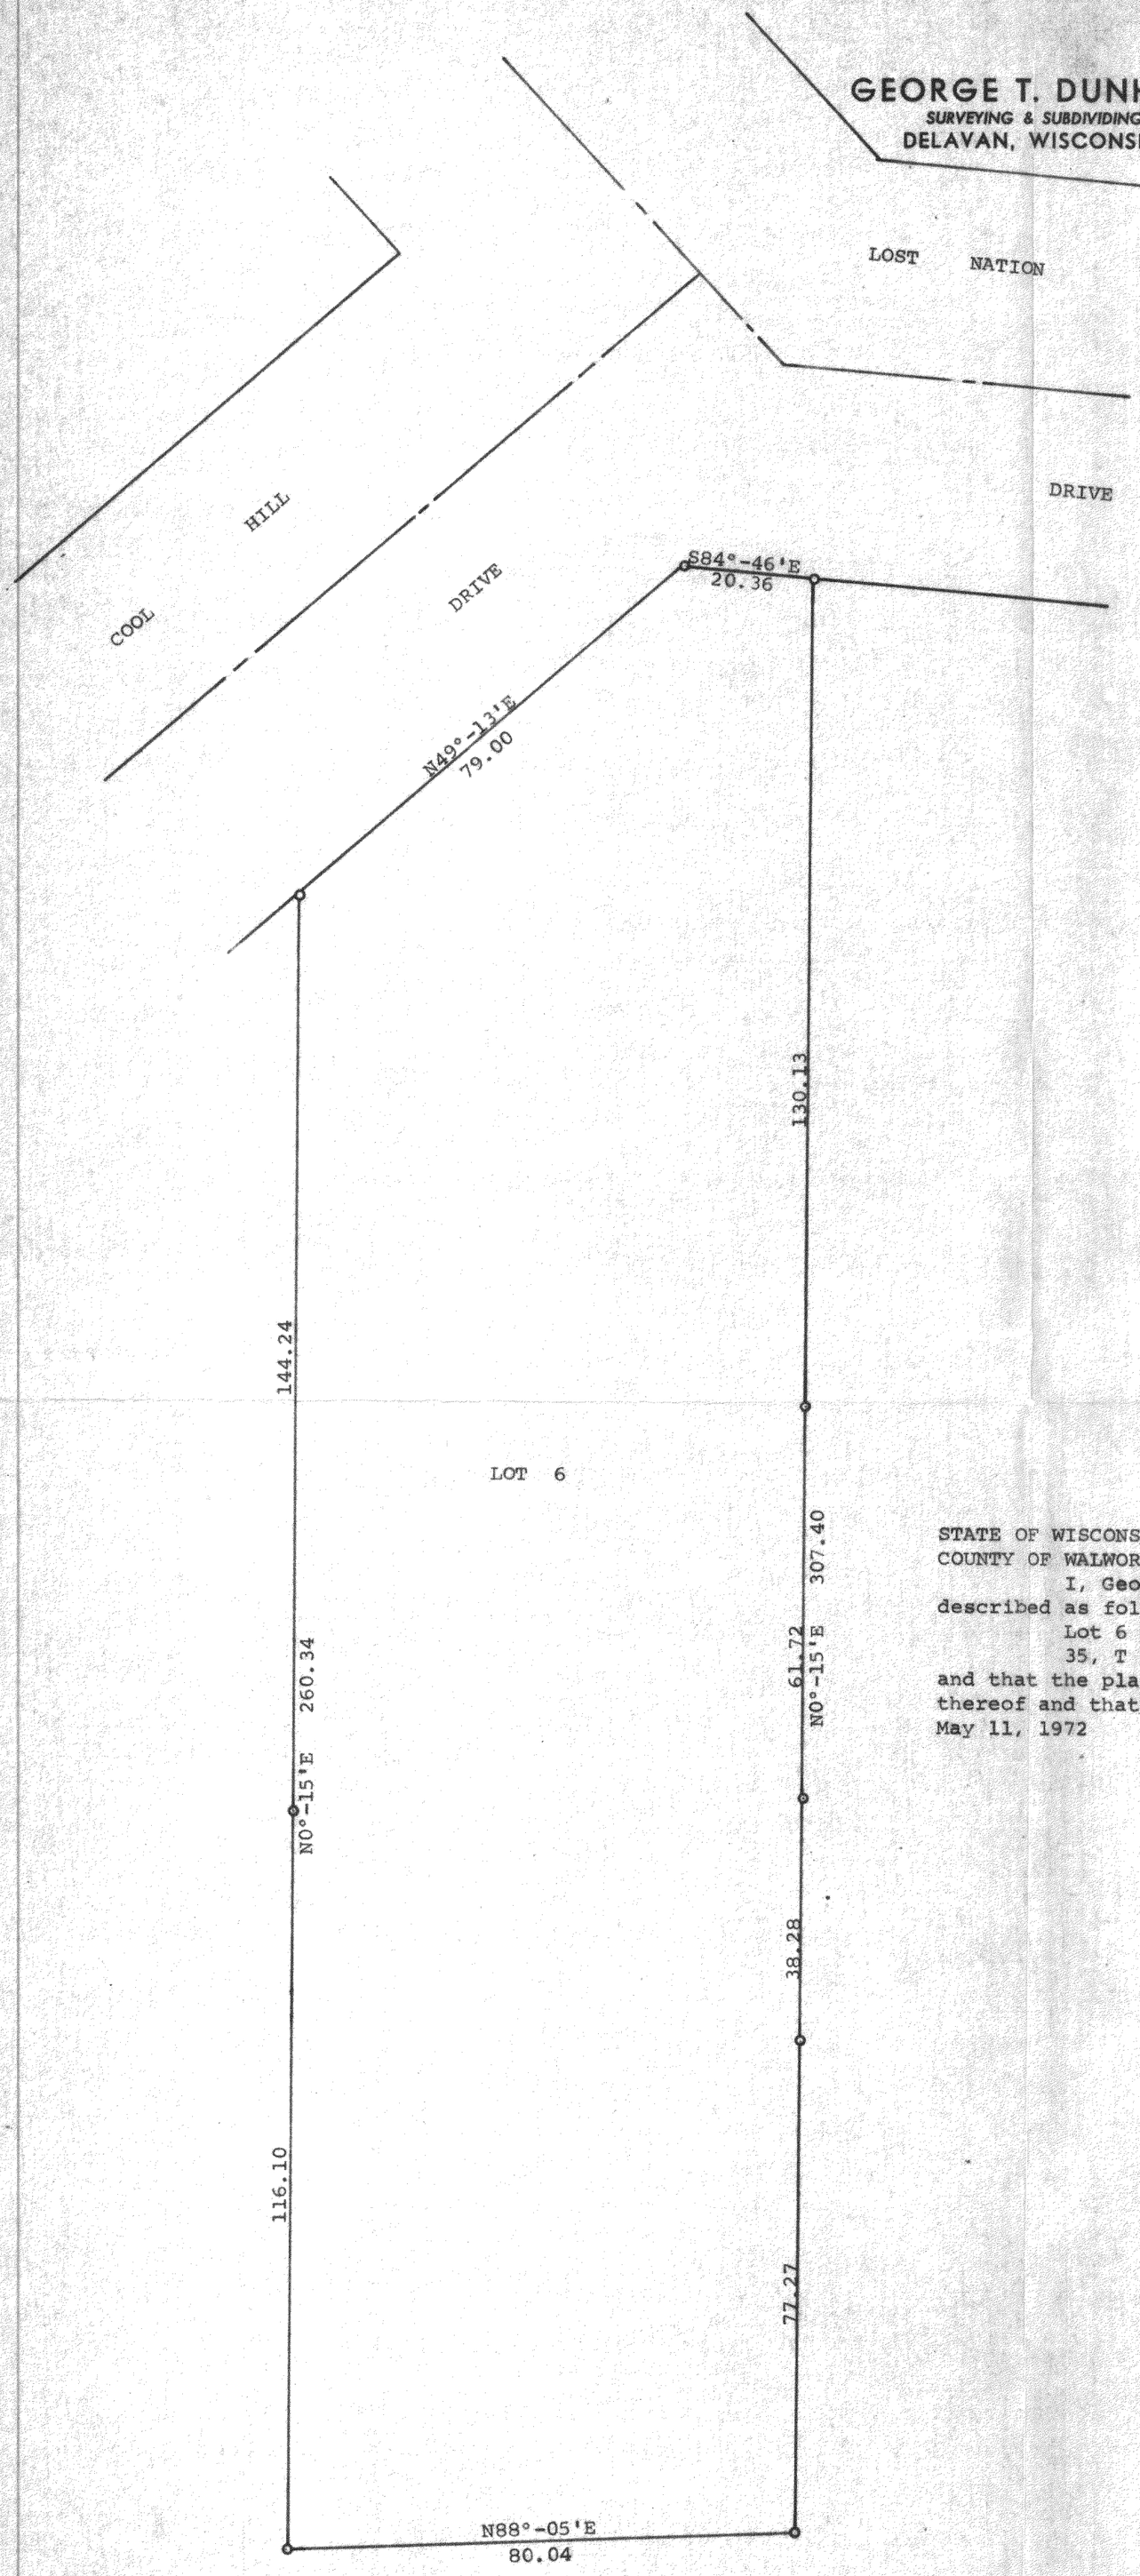



Scale - 1" = 20'
o = Iron Pipe

STATE OF WISCONSIN)
COUNTY OF WALWORTH) SS

I, George T. Dunham, Surveyor, certify that I have surveyed the property described as follows,

Lot 6 in Block 4 of Cool Hill Park, a subdivision located in Section 35, T 4 N, R 16 E, Walworth County, Wisconsin,

and that the plat shown hereon is an accurate survey and a true representation thereof and that there are no encroachments along the lot lines of said Lot 6.

May 11, 1972

George T. Dunham

George T. Dunham, Surveyor

WISCONSIN
GEORGE T. DUNHAM
DELAVAN, WIS.
LAND SURVEYOR

HCH-25

K & E 10-9155 250-10-71

416-127