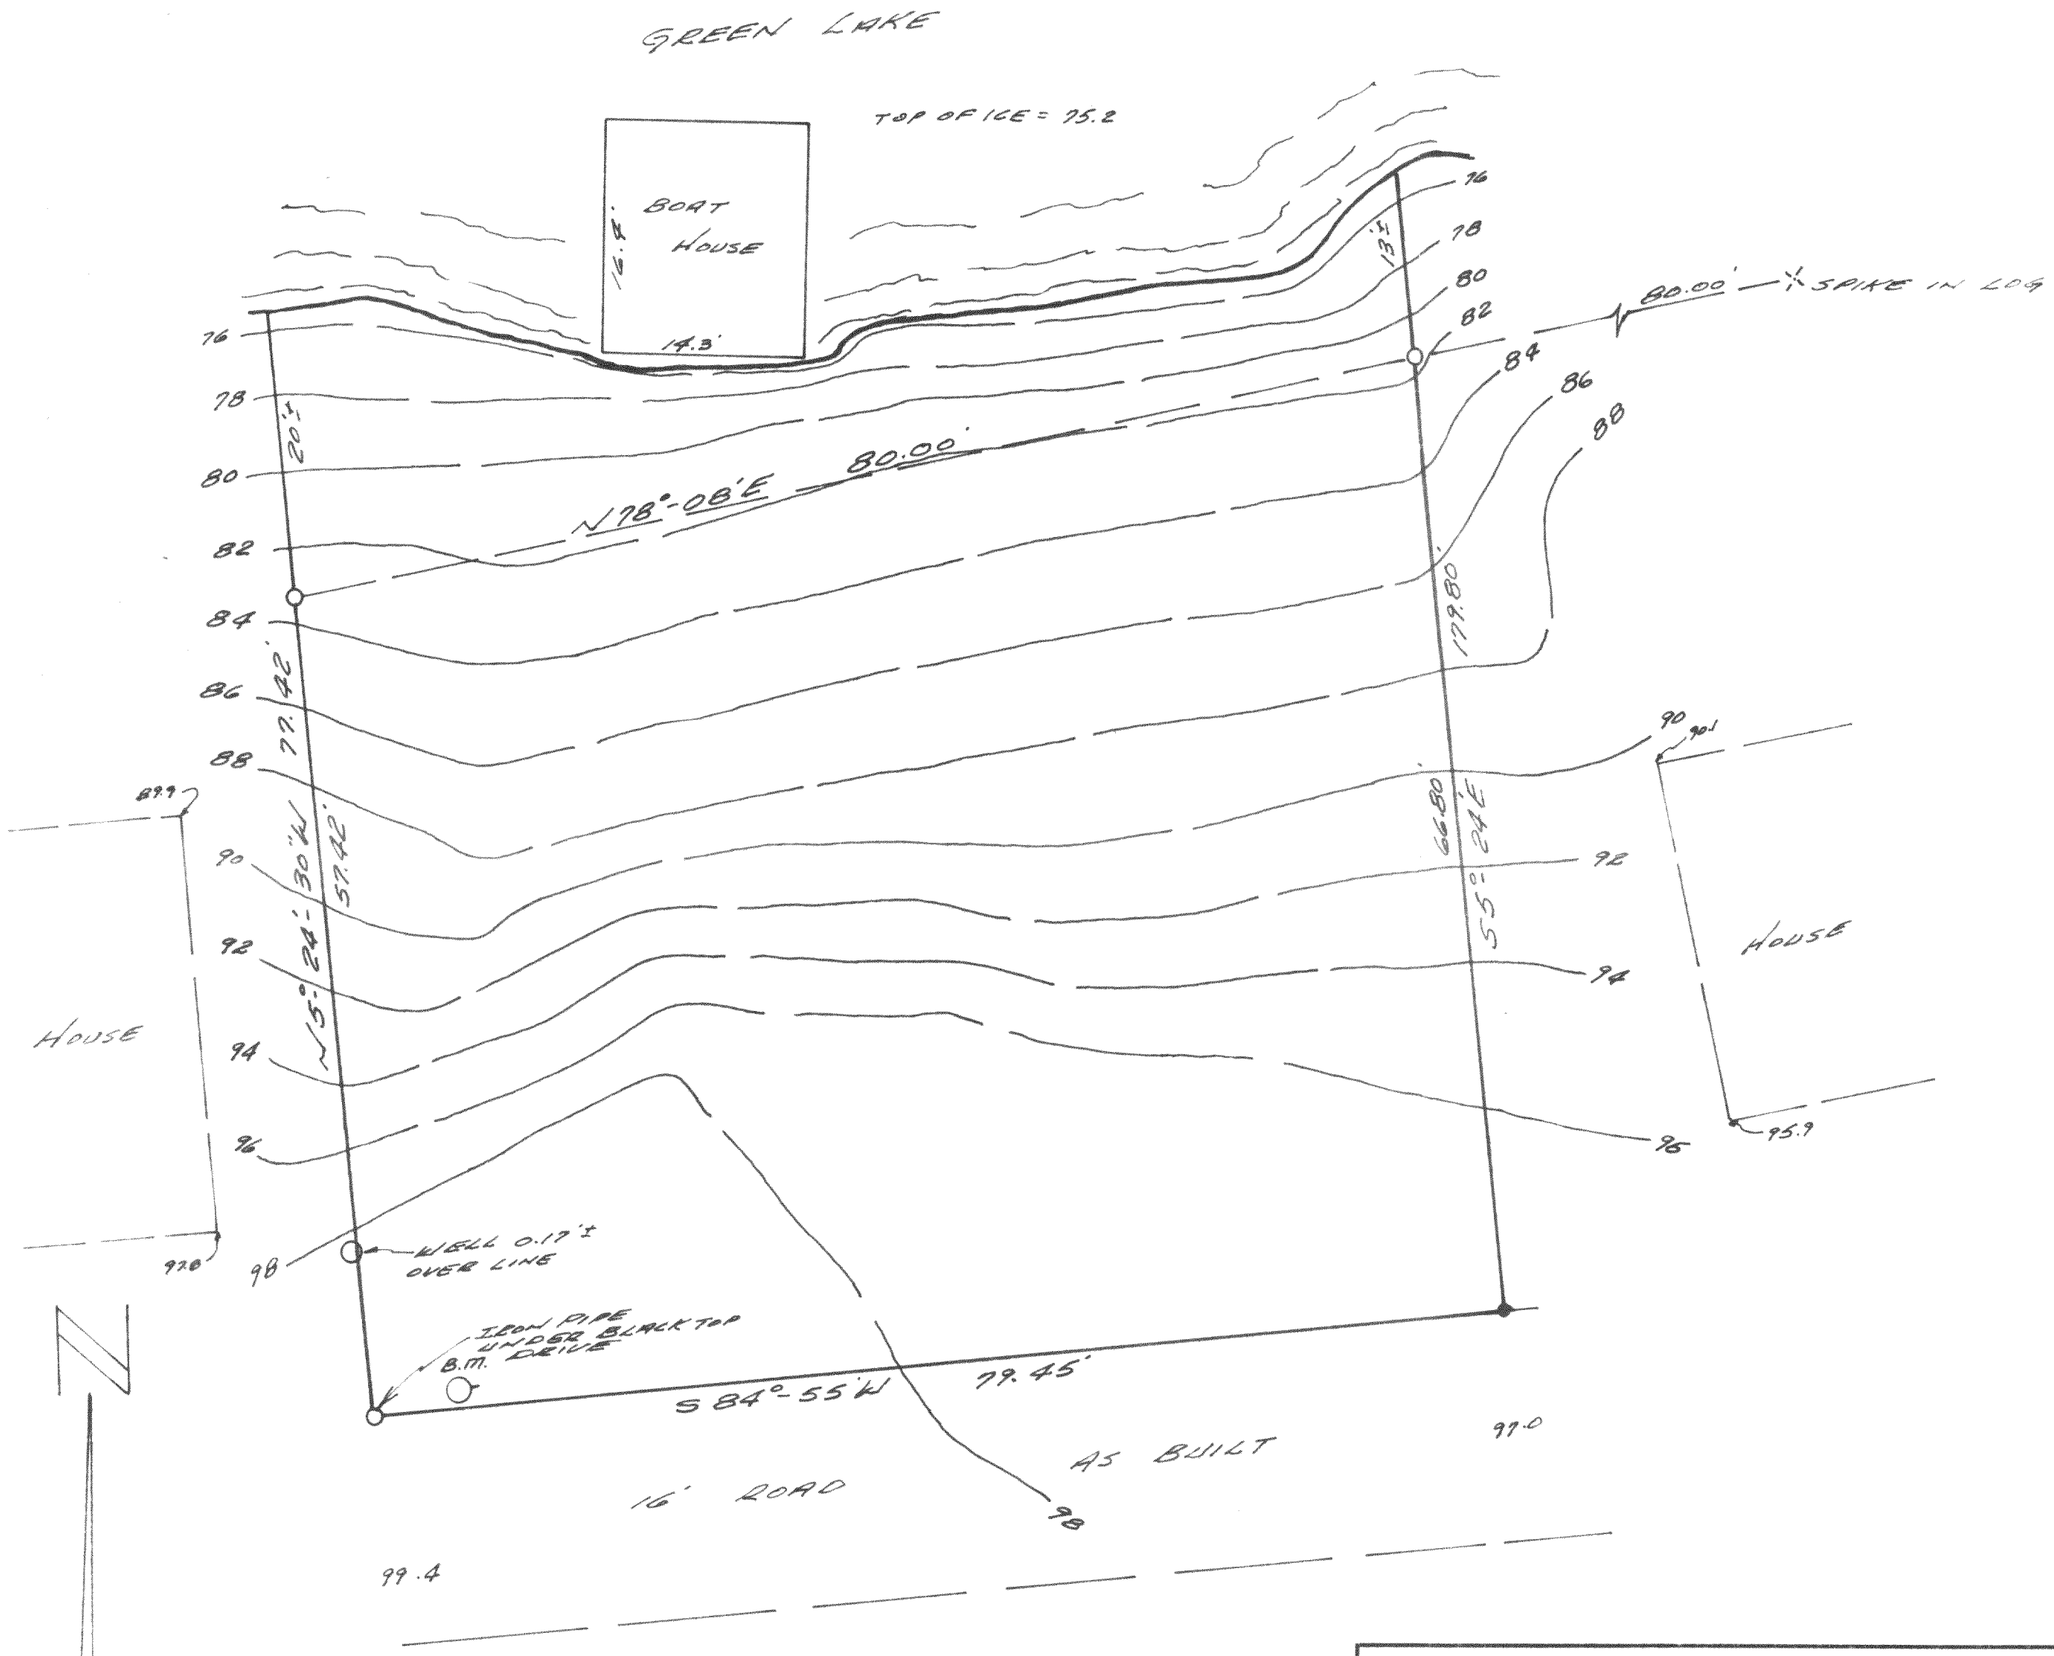

B.M. = BENCH MARK – SPIKE IN TELEPHONE POLL
ASSUMED ELEVATION 100.00
○ – IRON PIPE FOUND
● – IRON ROD SET

FILE NO. LL41A

PLAT OF SURVEY
OF

THAT PART OF LOT 4 OF LAUDERDALE PARK SUBDIVISION LOCATED IN THE SW¼ OF SECTION 25, T4N R16E, WALWORTH COUNTY, WISCONSIN, LOCATED NORTH OF THE ROAD AS BUILT.

Thomas P.A. Jensen
SURVEYOR S-1084

SCALE 1" = 10'

DATE DEC. 1972

HLP-5 Topo Map

NO. 175H 300 9-68

416-145