

DESCRIPTION:



OUTLOT 'A' OF THE 2ND ADDITION TO
BUBBLING SPRINGS SUBDIVISION, LOCATED
IN THE NW 1/4 OF THE SE 1/4 AND THE
NE 1/4 OF THE SE 1/4 AND THE SE 1/4 OF
THE NE 1/4 OF SECTION 34, TOWN 9 NORTH
RANGE 16 EAST, WALWORTH COUNTY, WISC.

CERTIFICATE:

I, JOSEPH M. BIAGI, SURVEYOR, DO
HEREBY CERTIFY THAT I HAVE SURVEYED
THE PROPERTY HEREON DESCRIBED.

SIGNED: AUG. 1, 1974

Joseph M. Biagi
JOSEPH M. BIAGI, S-12
200 W. WALWORTH ST.
ELKHORN, WISCONSIN

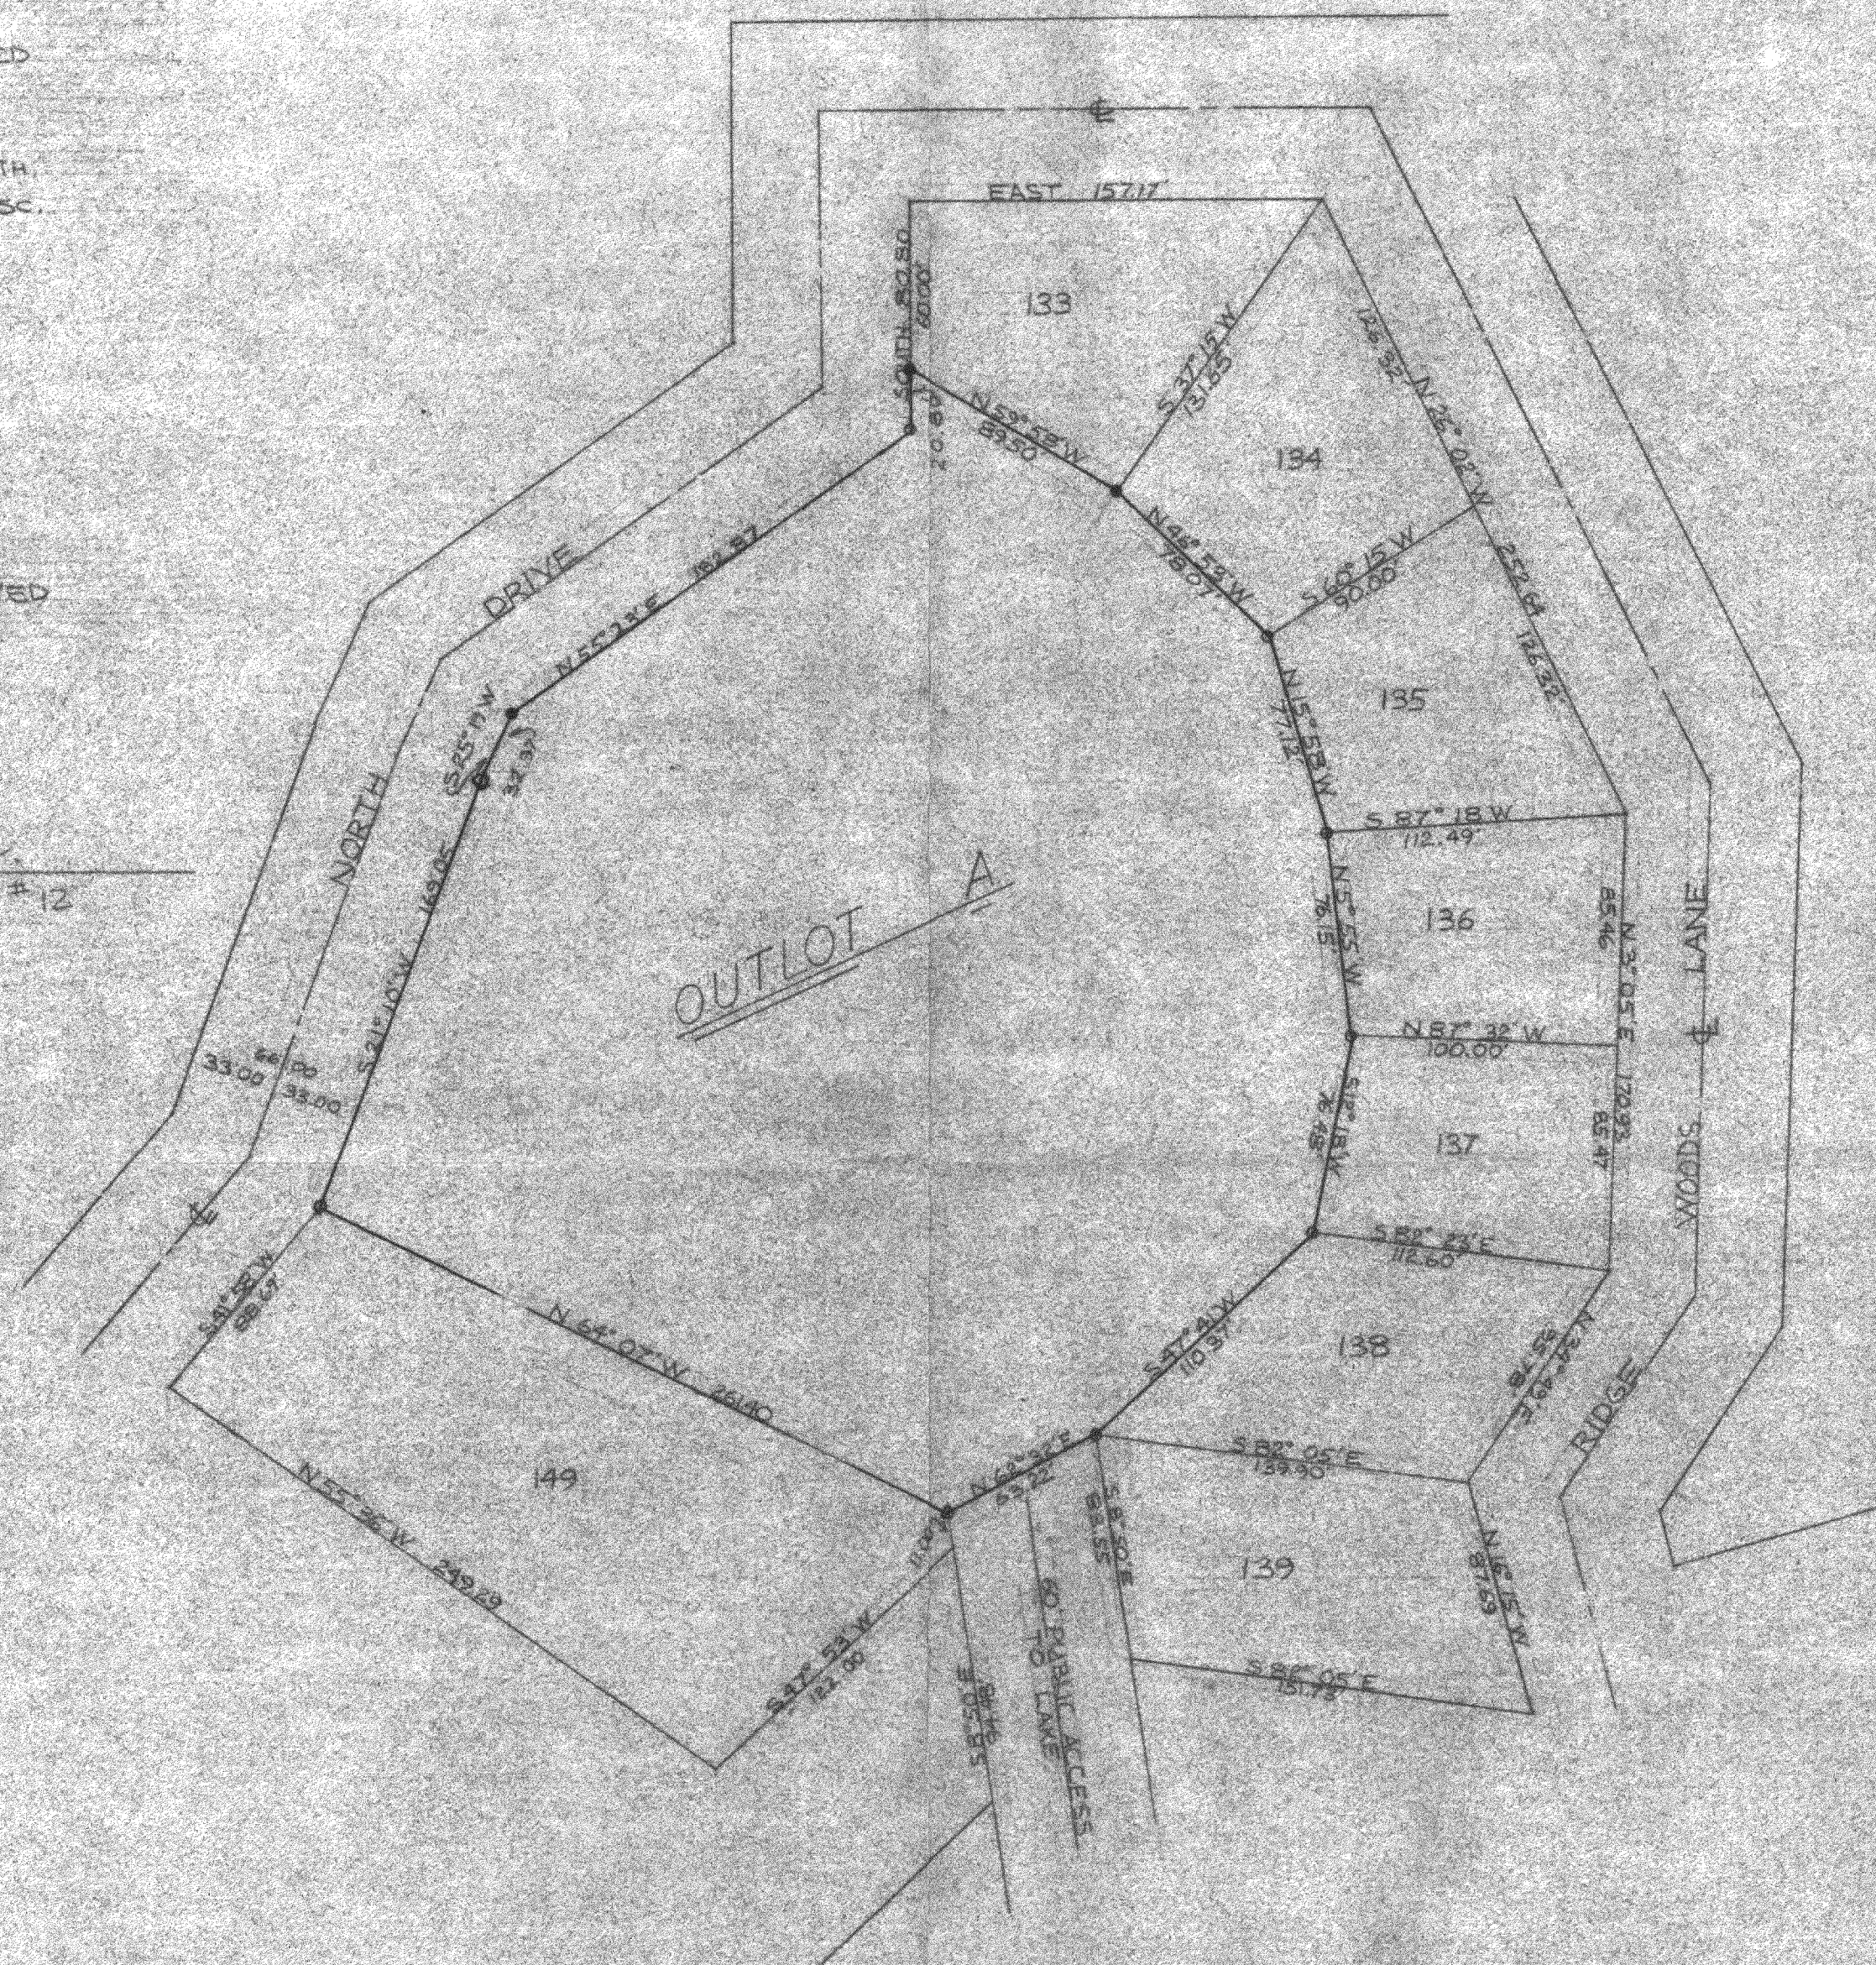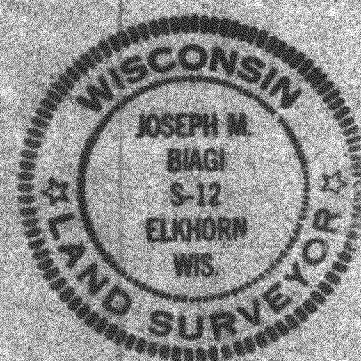

□ INDICATES IRON PIPE FOUND
● INDICATES IRON PIPE SET

2 ND ADDITION TO BUBBLING SPRINGS SUBDIVISION		
SCALE 1"=60'	APPROVED BY	DRAWN BY BTL
DATE AUG. 1, 1974		SURVEYED
SURVEY FOR MR. ALBERT MARTH		
		DRAWING NUMBER # 87-74

416-184

DESCRIPTION



OUTLOT 'A' OF THE 2ND ADDITION TO
BUBBLING SPRINGS SUBDIVISION, LOCATED
IN THE NW 1/4 OF THE SE 1/4 AND THE
NE 1/4 OF THE SE 1/4 AND THE SE 1/4 OF
THE NE 1/4 OF SECTION 34, TOWN 4 NORTH
RANGE 16 EAST, WALWORTH COUNTY, WISC.

CERTIFICATE

I, JOSEPH M. BIAGI, SURVEYOR, DO
HEREBY CERTIFY THAT I HAVE SURVEYED
THE PROPERTY HEREON DESCRIBED.

SIGNED: AUG 1, 1974

Joseph M. Biagi
JOSEPH M. BIAGI, S-12
205 W. WALWORTH ST.
ELKHORN, WISCONSIN

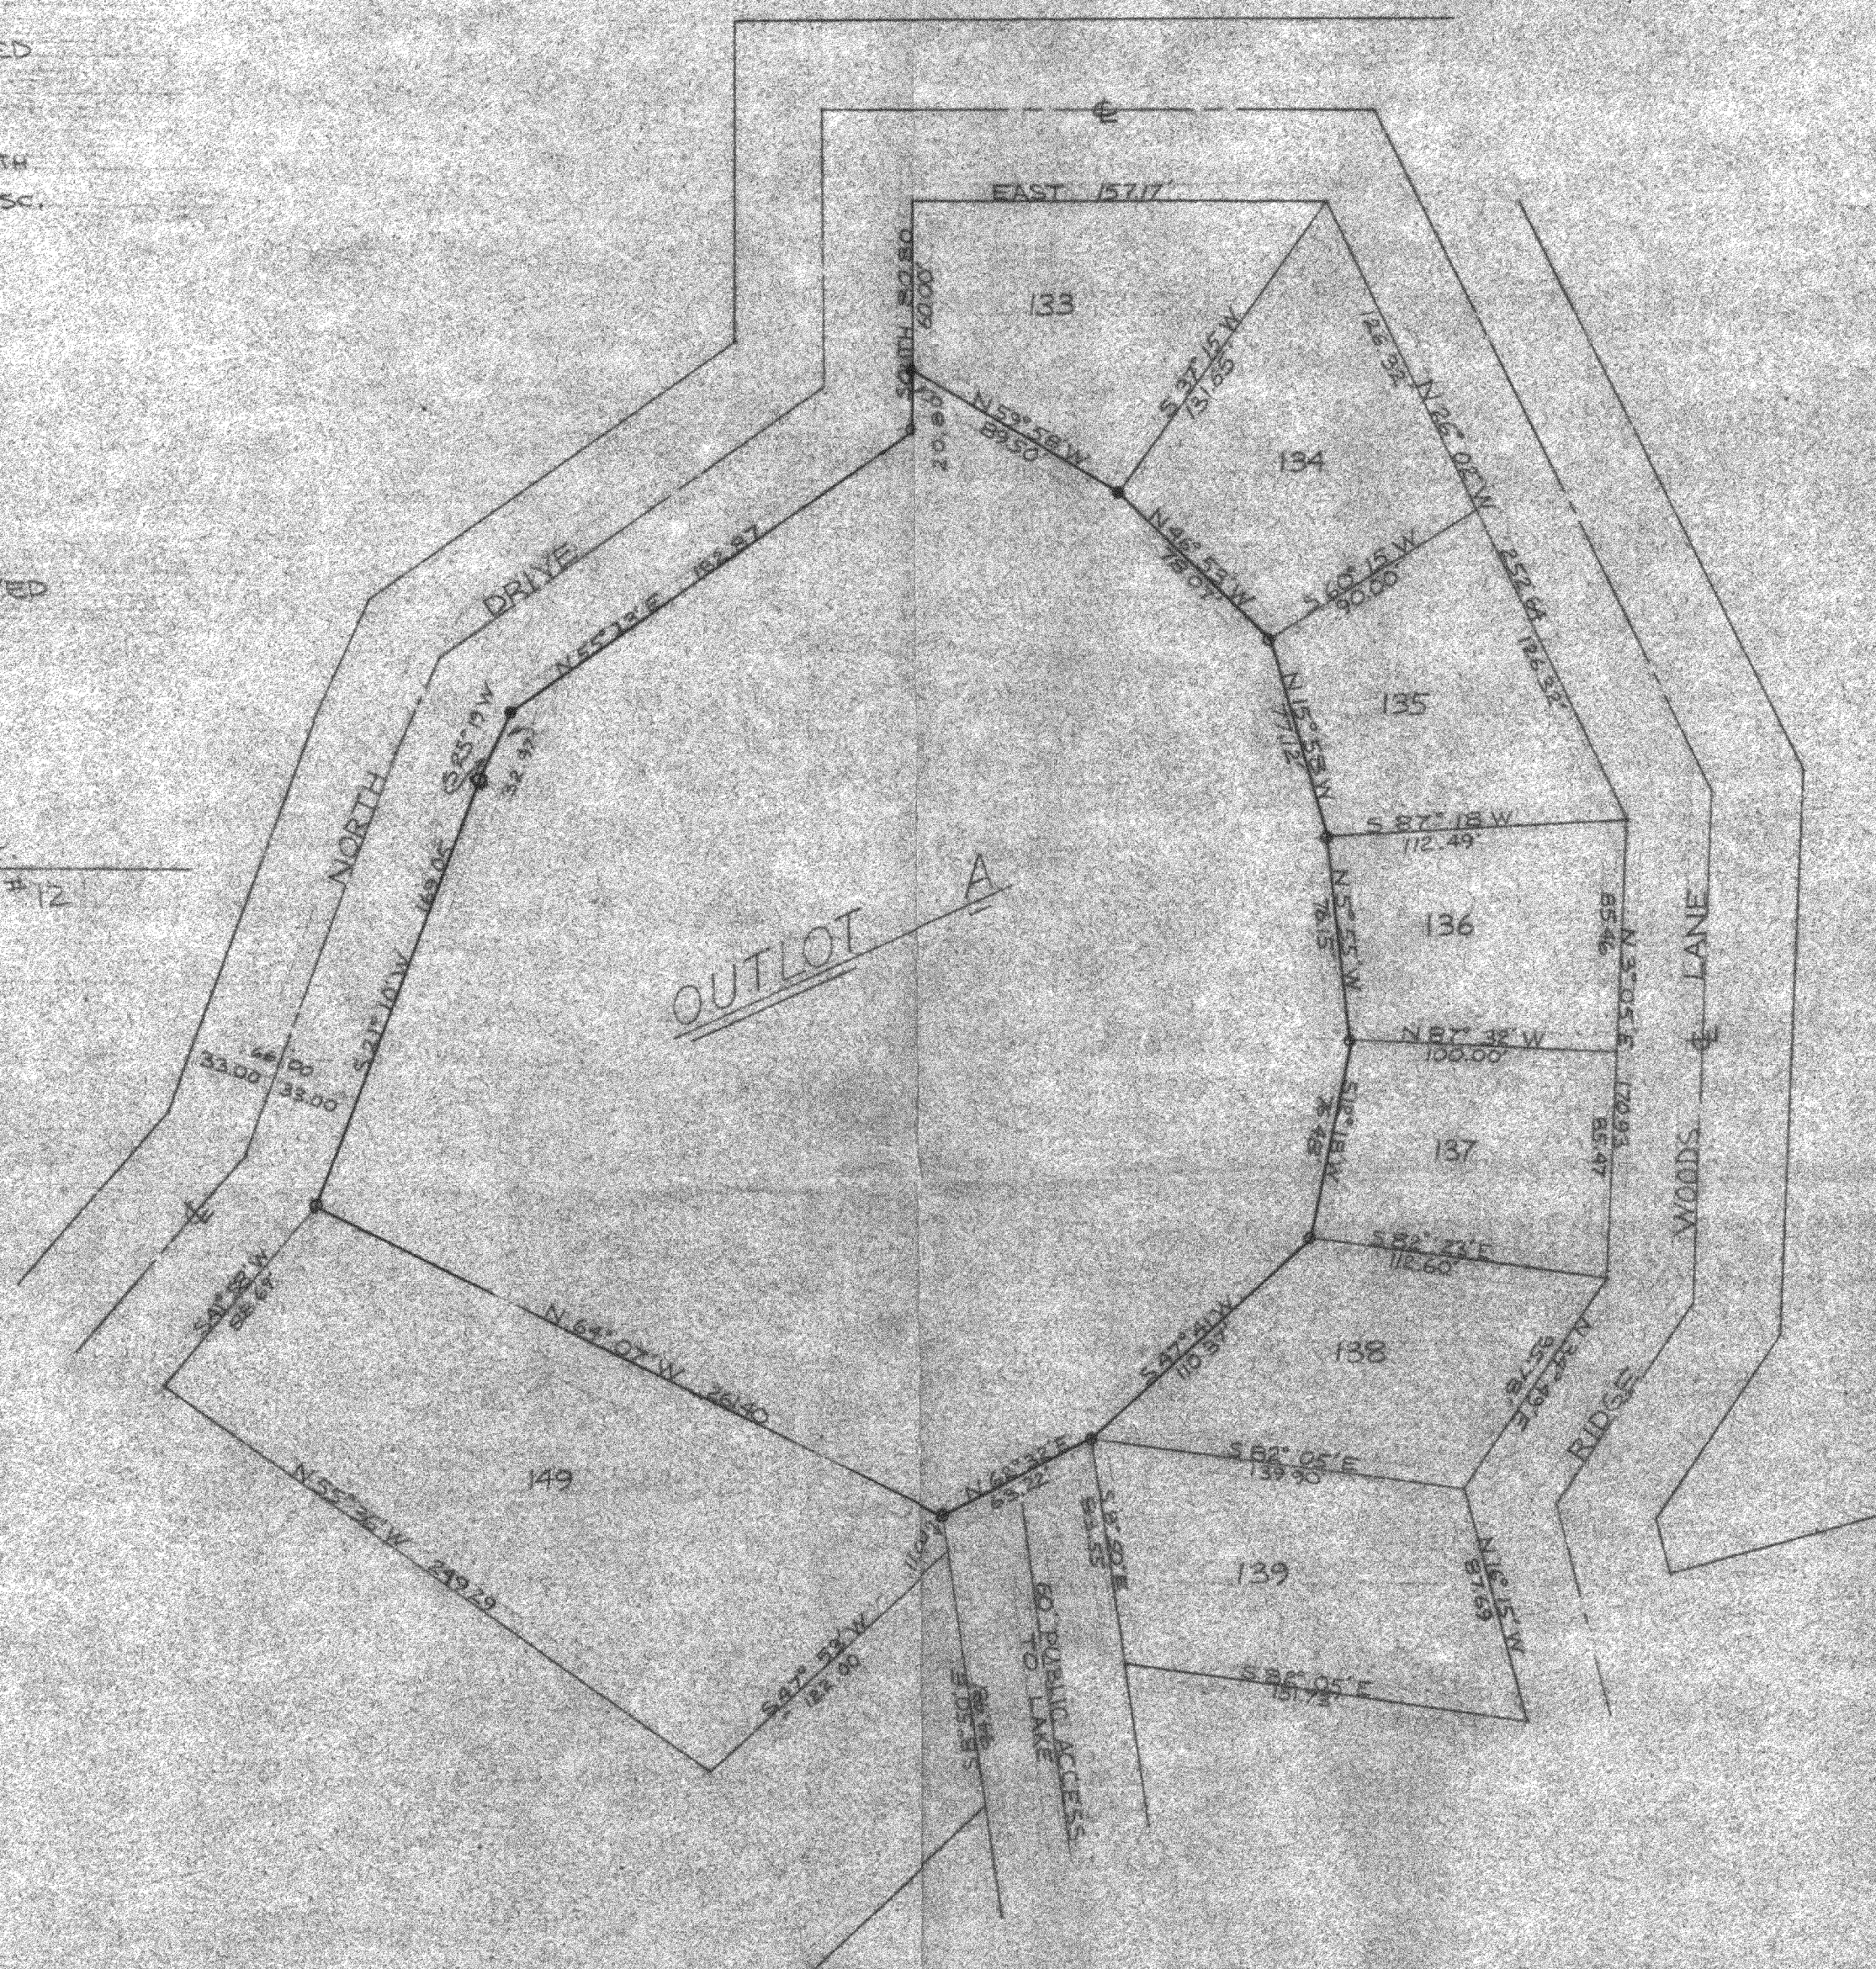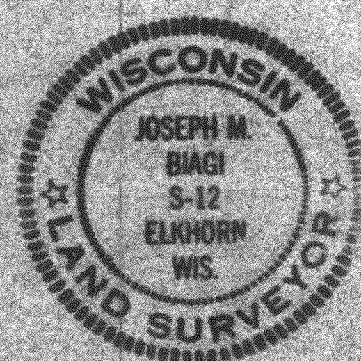

○ INDICATES IRON PIPE FOUND
● INDICATES IRON PIPE SET

HBS2-71

2 ND ADDITION TO BUBBLING SPRINGS SUBDIVISION		
SCALE: 1"=60'	APPROVED BY:	DRAWN BY: BTL
DATE: AUG 1, 1974		REVISED:
SURVEY FOR: MR. ALBERT MARTH		
DRAWING NUMBER: # 87-74		416-174