PLAT OF SURVEY

LOT 14, THE WOODLANDS OF KETTLE MORAINE, BEING A PART OF THE SOUTHEAST 1/4 OF THE SOUTHWEST 1/4 OF SECTION 2, THE NORTHEAST 1/4 OF THE NORTHWEST 1/4 OF SECTION 11, THE NORTHWEST 1/4 OF THE NORTHEAST 1/4 OF SECTION 11, THE SOUTHWEST 1/4 OF THE NORTHEAST 1/4 OF SECTION 11, AND THE SOUTHWEST 1/4 OF THE NORTHWEST 1/4 OF SECTION 11, ALL IN TOWN 4 NORTH, RANGE 16 EAST, TOWN OF LAGRANGE, WALWORTH COUNTY, WISCONSIN.

SURVEYED FOR: SCHUBRING BUILDERS


SUGGESTED YARD GRADE: TO BE DETERMINED BY OWNER OR OTHERS

SCALE 1"=60'

103.4 EXISTING SPOT ELEVATIONS

SOIL BORINGS

NOTE: MONUMENTATION WAS WAIVED BY CLIENT IN ACCORDANCE WITH A-E 7.01(2) OF THE WISCONSIN ADMINISTRATIVE CODE

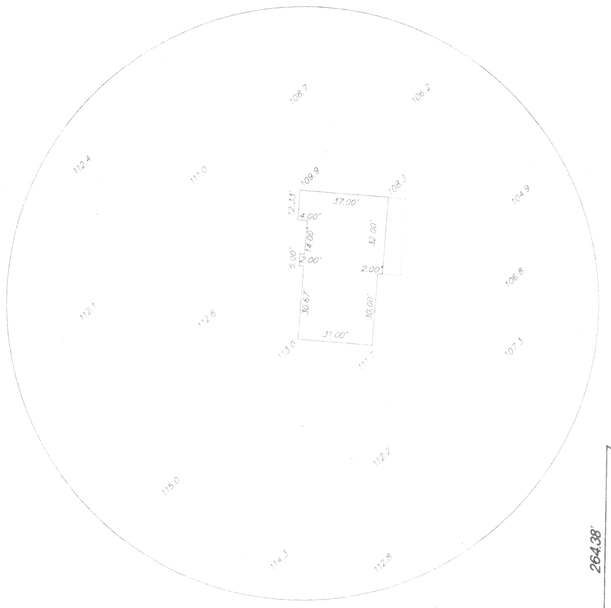

HOUSE DETAIL
1"=30'

WOODLANDS LANE

N89°56'47"W 264.38'

N30°45'13"E 450.81'

N89°16'48"W 216.94'

N15°34'33"E 407.76'

N07°39'17"W 280.72'

N44°21'39"W 375.42'

50.54'

396.66'

S38°47'46"E

391.04'

S14°27'24"E

691.38'

461.12'

S89°21'39"E

N04°38'12"E 495.61'

TOP OF IRON PROPERTY PIPE
116.16

65R 41

461.39'

N89°48'53"W

20.49 ACRES

363.00'

B.M. NAIL IN WEST SIDE OF SPLIT CHERRY TREE 12" ABOVE GROUND ASSUMED ELEVATION 100.00

S04°38'12"W 1380.75'

RADIUS	LENGTH	CHORD	BEARING	DELTA
100.00'	50.54'	50.00'	N60°54'24"E	28°57'12"

RECEIVED
MAY - 1 2001

I hereby certify that I have surveyed the above property and that the above map is a true representation thereof and shows the size and location of the property exterior boundaries, the location of all visible structures and dimensions of all principal buildings thereon, boundary fences, apparent easements, roadways and encroachments if any.

This survey is made for the use of the present owners of the property, and also those who purchase, mortgage or guarantee the title thereto within one year from date hereof.

Kettle Moraine Surveying
W356 S9050 Godfrey Lane
P.O. Box 357
Eagle WI. 53119
(414)594-3484

TERRANCE E. PITZNICK S-1520 EAGLE, WISCONSIN LAND SURVEYOR

THIS IS NOT AN ORIGINAL SURVEY UNLESS THE SEAL IS RED

3/22/01	TEP/NH	TEP	01034
DATE	FIELD WORK BY	DRAWN BY	JOB NUMBER

C:\DRAWINGS\01034 Kettle Moraine Surveying

HWO-14 416-1742