Plat of Survey

of

Lot 10 of Dunbar Estates Subdivision,

located in the Southeast 1/4 of Section 36, Town 4 North, Range 16 East, Town of LaGrange, Walworth County, Wisconsin.

Surveyed for: **Dan & Lanette Maurina**
N7416 Meadowlark Drive
Elkhorn, Wisconsin. 53121

Bearings referenced to the South line of Lot 10, recorded as N89°51'41"E on the plat of Dunbar Estates Subdivision.

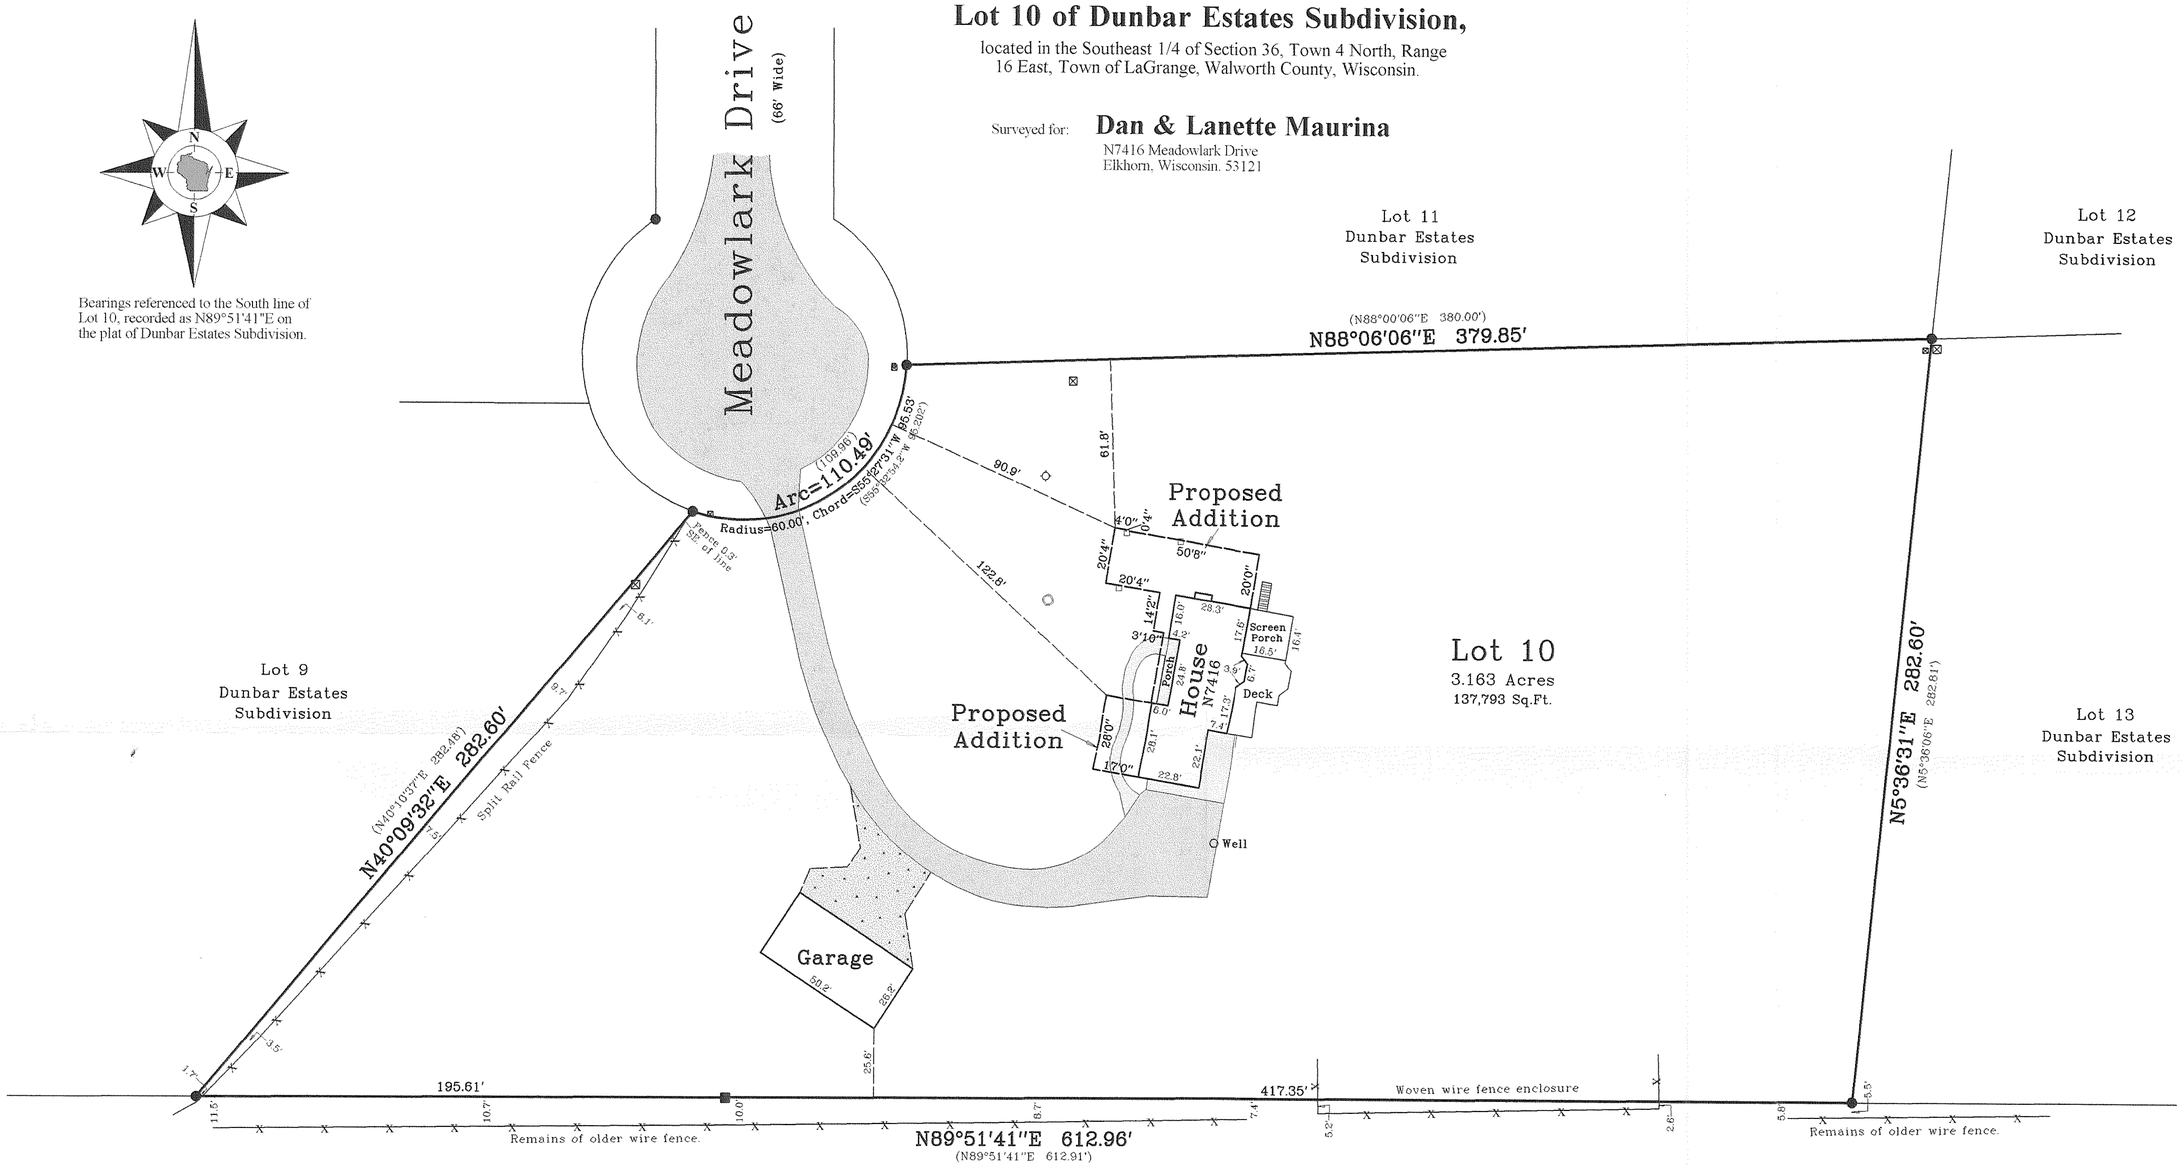

Lot 1
C.S.M. 3497

WISCONSIN
DOUGLAS G. OLSON
S-2093
ELKHORN, WI
LAND SURVEYOR
Not Certified Unless Stamped in Red.

RECEIVED
JAN 12 2009
By

Copyright 2008 by Jensen & Olson Land Surveying, LLC.

All rights reserved. No part of this survey plat may be reproduced or transmitted in any form by any means - graphic, electronic, or mechanical, including photocopying, tracing, or information storage and retrieval systems - without permission in writing from Douglas G. Olson, Jensen & Olson Land Surveying, LLC.

I, Douglas G. Olson, Wisconsin Registered Land Surveyor, do hereby certify that this survey was performed by me, or under my direction in full compliance with the owner's/agent's instructions and Chapter A-E 7 of the Wisconsin Administrative Code "Minimum Standards for Property Surveys"; and that this map is an accurate representation thereof to the best of my knowledge and belief.

Douglas G. Olson
Wisconsin Registered Land Surveyor - 2093

Notes: 1) This survey plat is not certified unless signed and sealed in red ink.

2) This survey is subject to Wisconsin lien laws. This Plat of Survey is the notice of intent to file lien. Lien waiver required.

Survey Date: April 18, 2008.
Revisions: No. 1 – Proposed Addition
No. 2 – Revised Addition

Scale in Feet
1" = 40'
0' 20' 40' 80'

Jensen & Olson Land Surveying, LLC
45 South Wisconsin Street P.O. Box 322
Elkhorn, Wisconsin. 53121
Telephone (262) 723-3434
Facsimile (262) 723-8044

Legend
Found Concrete Monument
Found Iron Rod 3/4" dia.
Recorded Information
Utility Box or Pedestal
Concrete Cover
Septic Vent
Asphalt Surface
Gravel
Concrete Surface

Sheet 1 of 1 Sheets

Job Reference Number
2008.034

2008.034

HDS-10

416-2381