
PREPARED FOR:
THELEN TOTAL CONSTRUCTION, INC.
P.O. BOX 17
ELKHORN, WI 53121

# PLAT OF SURVEY

- OF -

A PARCEL OF LAND BEING PART OF LOTS 1 AND 2, BLOCK 9, COOL HILL PARK ADDITION NO. 1, LOCATED IN TOWN 4 NORTH, RANGE 16 EAST, WALWORTH COUNTY, WISCONSIN. DESCRIBED AS FOLLOWS BEGINNING AT THE NORTHWEST CORNER OF SAID LOT 1, THENCE; S 01°15'08" W ALONG THE WEST LINE OF SAID LOTS 1 AND 2, 366.20 FEET TO THE SOUTHWEST CORNER OF SAID LOT 2, THENCE; S 70°34'00" E ALONG THE SOUTH LINE OF SAID LOT 2, 168.41 FEET, THENCE; N 01°15'08" E 415.40 FEET TO THE NORTH LINE OF SAID LOT 1, THENCE; N 83°20'06" W ALONG THE NORTH LINE OF SAID LOT 1, 57.20 FEET, THENCE; N 89°53'06" W ALONG THE NORTH LINE OF SAID LOT 1, 103.08 FEET TO THE POINT OF BEGINNING. SAID PARCEL OF LAND CONTAINING 62864 SQ FT MORE OR LESS.

*KROTT SURVEYING, INC.*
*N3705 WILLOW BEND LANE*
*LAKE GENEVA, WI 53147*
*(262)- 248-3697*

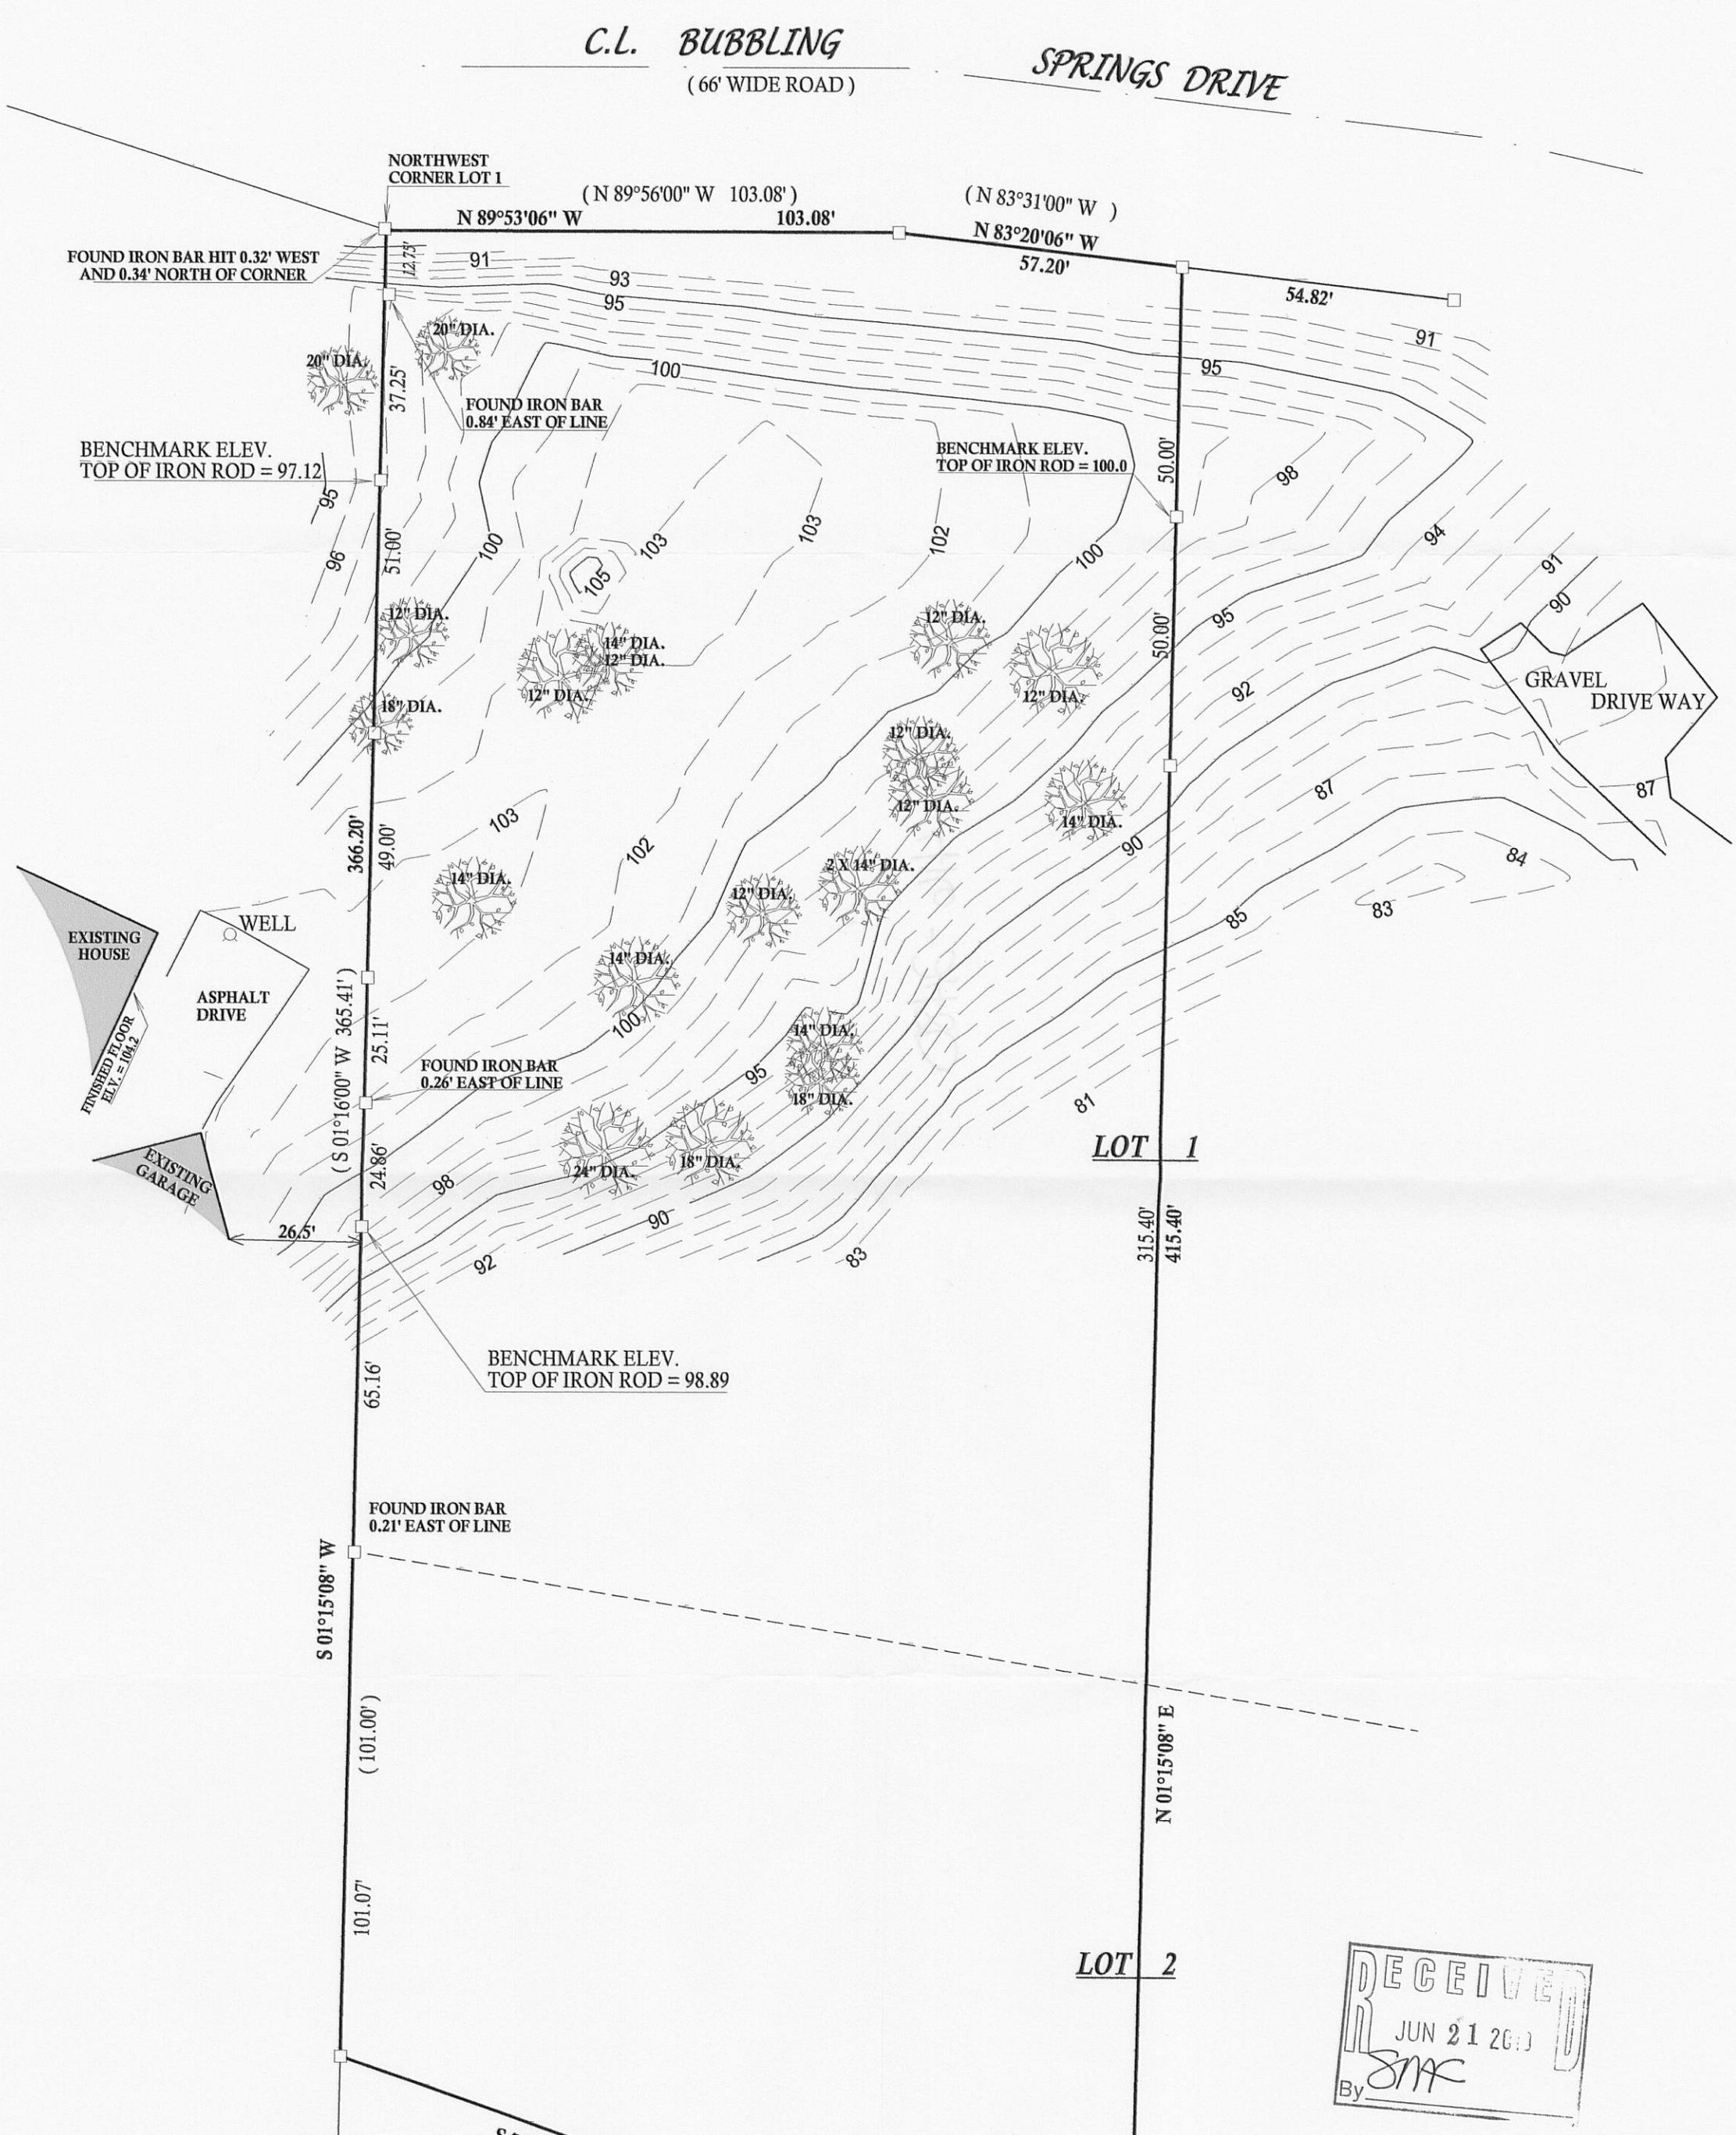


SCALE 1" = 30'

0 30 60 90 120 150

*LEGEND*

□ FOUND IRON BAR

(XX) RECORDED AS

TAX ID # HCH100024

JOB # 06-51ITP

N W E S

I have surveyed the above-described property and the above map is a true representation thereof and shows the size and location of the property, its exterior boundaries, the location and dimensions of all structures thereon, fences apparent easements and roadways and visible encroachments. if any.

This survey is made for the exclusive use of the present owners of the property, and also those who puchase, mortgage,or insure the title therto within one (1) year from date hereof; and as to them I warrant the accuracy of said survey map.

RECEIVED
JUN 21 20[illegible]
By SMA

WISCONSIN
JOHN P.
KROTT
S-2258
LAKE GENEVA
WIS.
LAND SURVEYOR

DATED THIS 27th, DAY OF APRIL, 2010

JOHN KROTT S - 2258
Wisconsin Registered Land Surveyor
( original if signed in red )

416 - 2480