PREPARED FOR:
PREMIER HOMES
P.O. BOX 100
WILLIAMS BAY WI 53191

PLAT OF SURVEY

-OF-

LOT 19, BLOCK 1, PEBBLE BEACH, A SUBDIVISION LOCATED IN THE NORTHEAST 1/4 OF SECTION 26 AND THE NORTHWEST 1/4 OF SECTION 25, T.4.N. , R.16.E, TOWN OF LAGRANGE, WALWORTH COUNTY, WISCONSIN.

KROTT SURVEYING INC.
N3705 WILLOW BEND LANE
LAKE GENEVA WI. 53147
PHONE # (262)248-3697
FAX # (262)249-0639

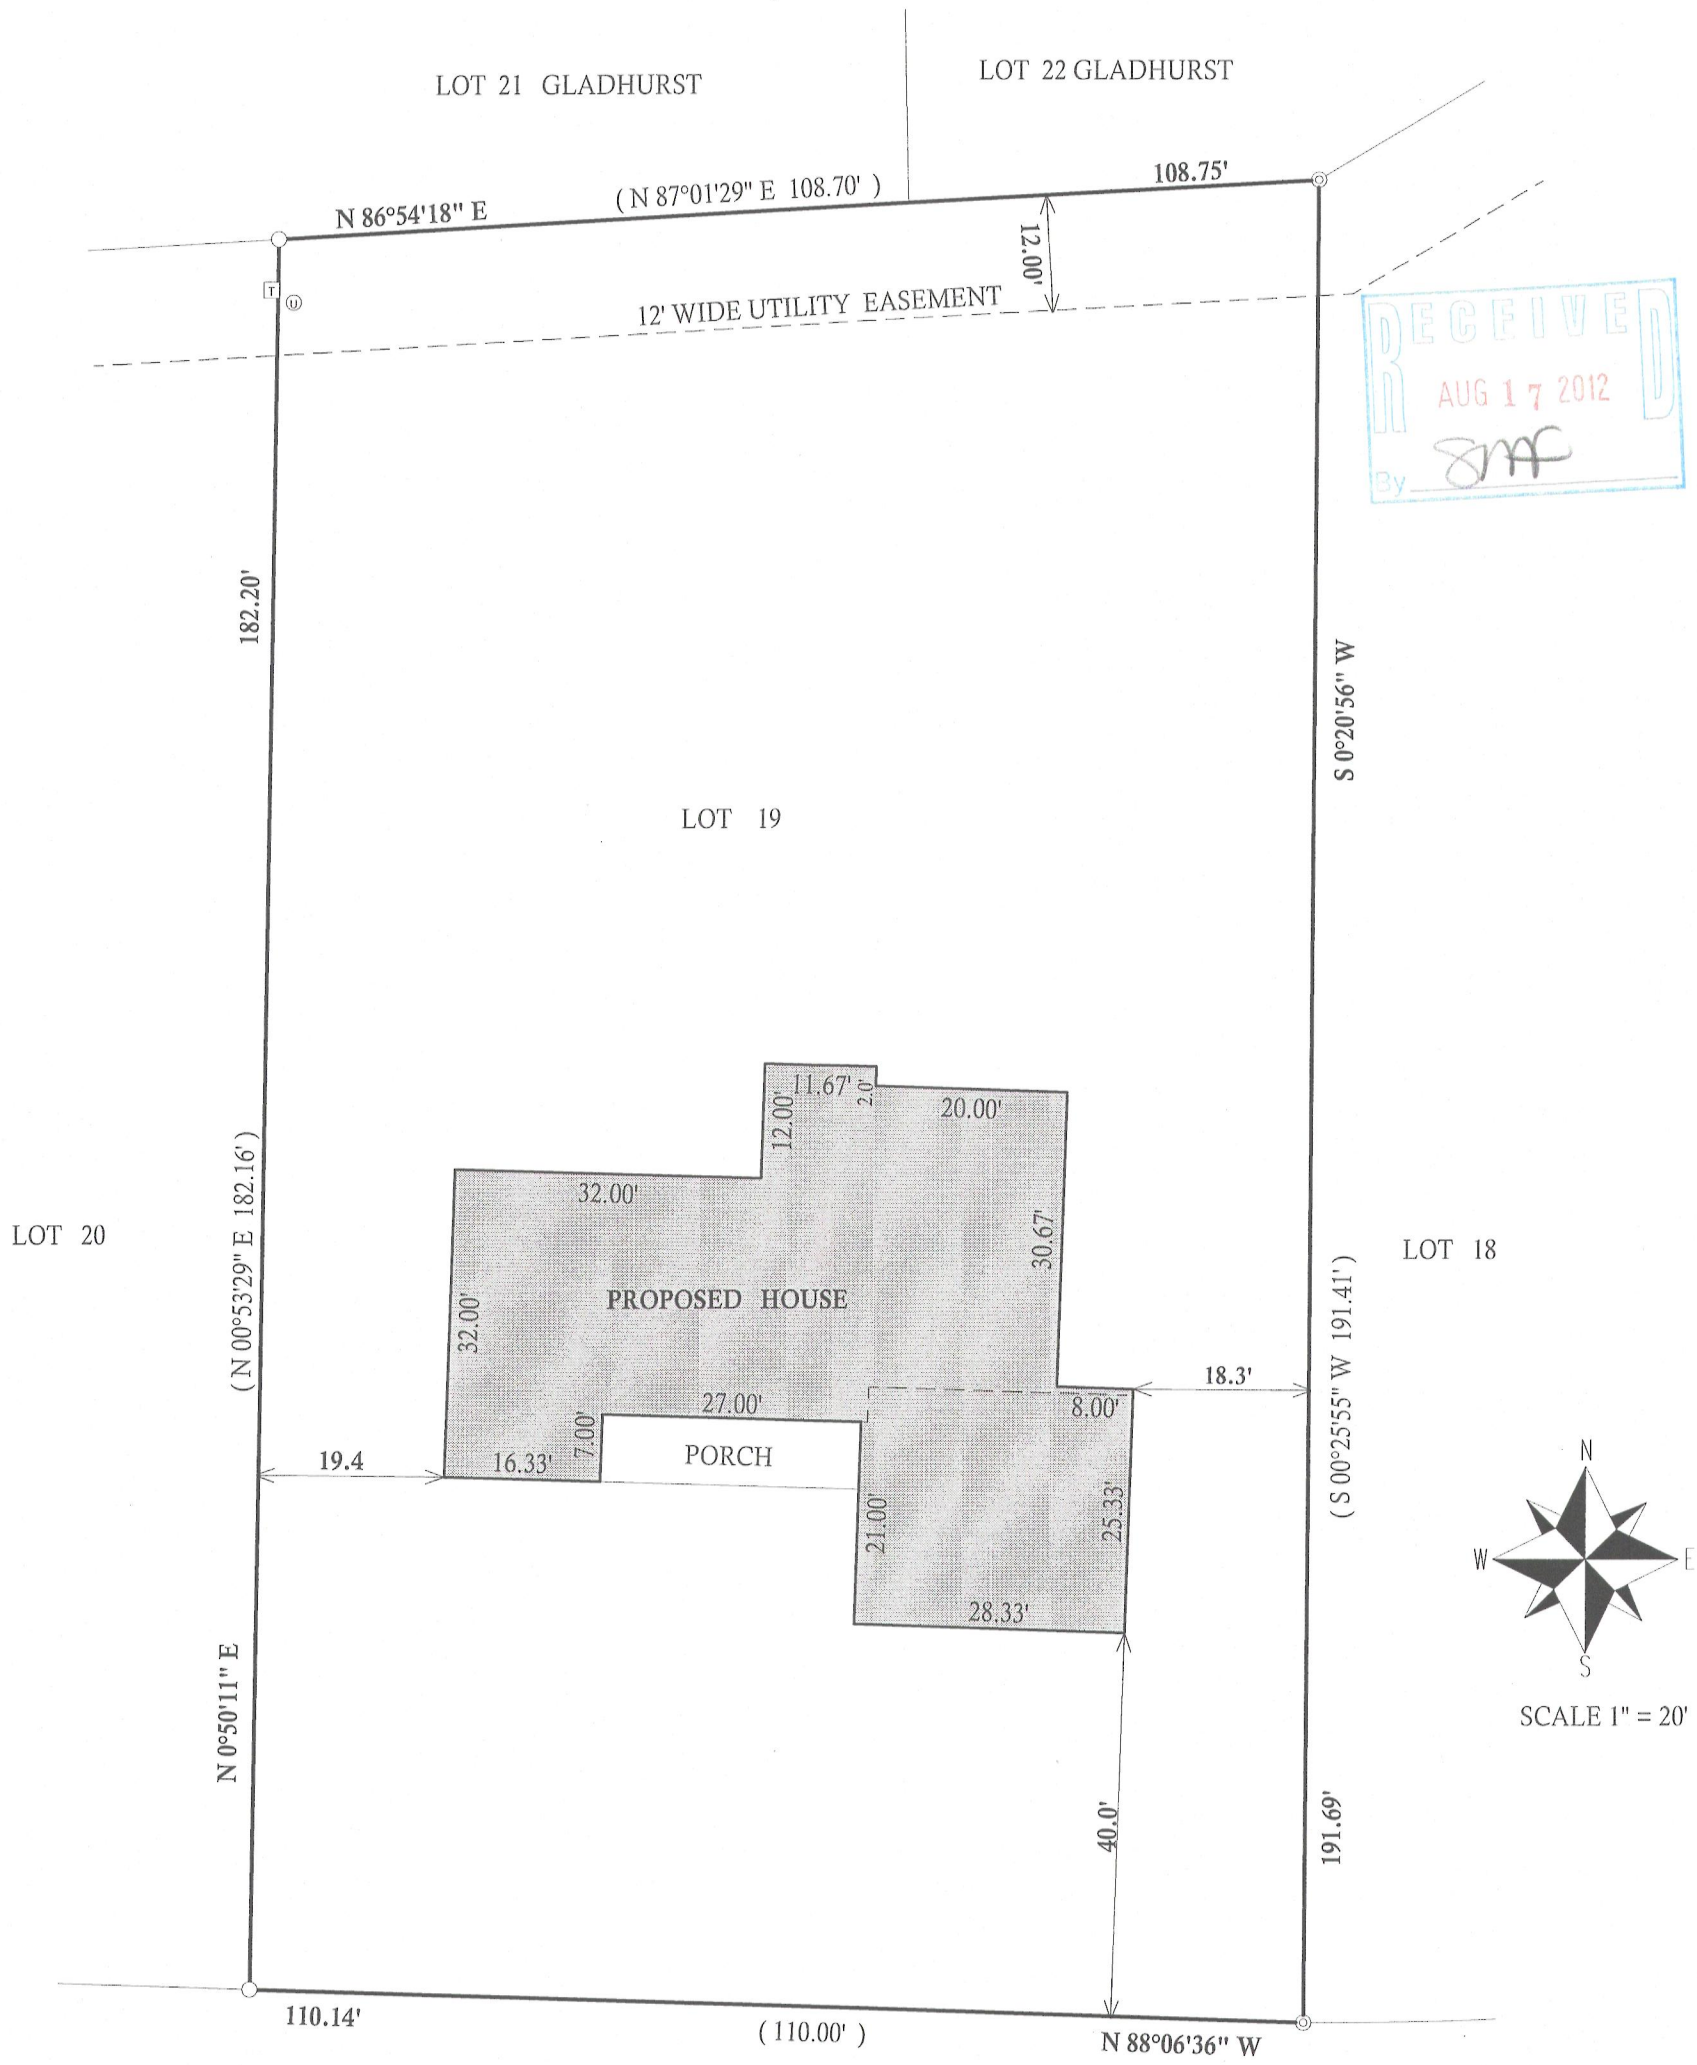

RECEIVED
AUG 17 2012
By

LEGEND

- Ⓤ UTILITY PEDASTAL
- T TRANSFROMER
- ◎ 2" DIA. IRON PIE
- ○ 1" DIA. IRON PIPE
- (XX) RECORDED AS

JOB #12-046 TAX ID # HPE00019

NOTE: BEARINGS REFERENCED TO THE RECORD PLAT OF PEBBLE BEACH SUBDIVISION

I have surveyed the above-described property and the above map is a true representation thereof and shows the size and location of the property, its exterior boundaries, the location and dimensions of all structures thereon, fences apparent easements and roadways and visible encroachments. if any.

This survey is made for the exclusive use of the present owners of the property, and also those who puchase, mortgage,or insure the title therto within one (1) year from date hereof; and as to them I warrant the accuracy of said survey map.

WISCONSIN
JOHN P. KROTT
S-2258
LAKE GENEVA WIS.
LAND SURVEYOR

DATED THIS 26th, DAY OF APRIL, 2012

JOHN KROTT S - 2258
Wisconsin Registered Land Surveyor
(original if signed in red)

416-2605