LAND-MARK SURVEYING

Mark L. Miritz


Wisconsin Professional Land Surveyor S-2582

N9330 Knuteson Drive
Whitewater, WI 53190
Phone:(262)495-3284
MARKMIRITZ@
LAND-MARKSURVEYING.COM

PLAT OF SURVEY

OUTLOT 3, AS CORRECTED AND REPLATTED BY INSTRUMENT RECORDED MARCH MARCH 30, 1979 IN VOLUME 229 OF RECORDS ON PAGE 971 AS DOCUMENT NO. 45131, IN GLADHURST SUBDIVISION. LOCATED IN THE SOUTHEAST 1/4 OF SECTION 23, SOUTHWEST 1/4 OF SECTION 24, NORTHWEST 1/4 OF SECTION 25, AND THE NORTHEAST 1/4 OF SECTION 26, TOWN 4 NORTH, RANGE 16 EAST, LAGRANGE TOWNSHIP, WALWORTH COUNTY, WISCONSIN.

OWNER:
GLADHURST PROPERTY OWNERS ASSOCIATION

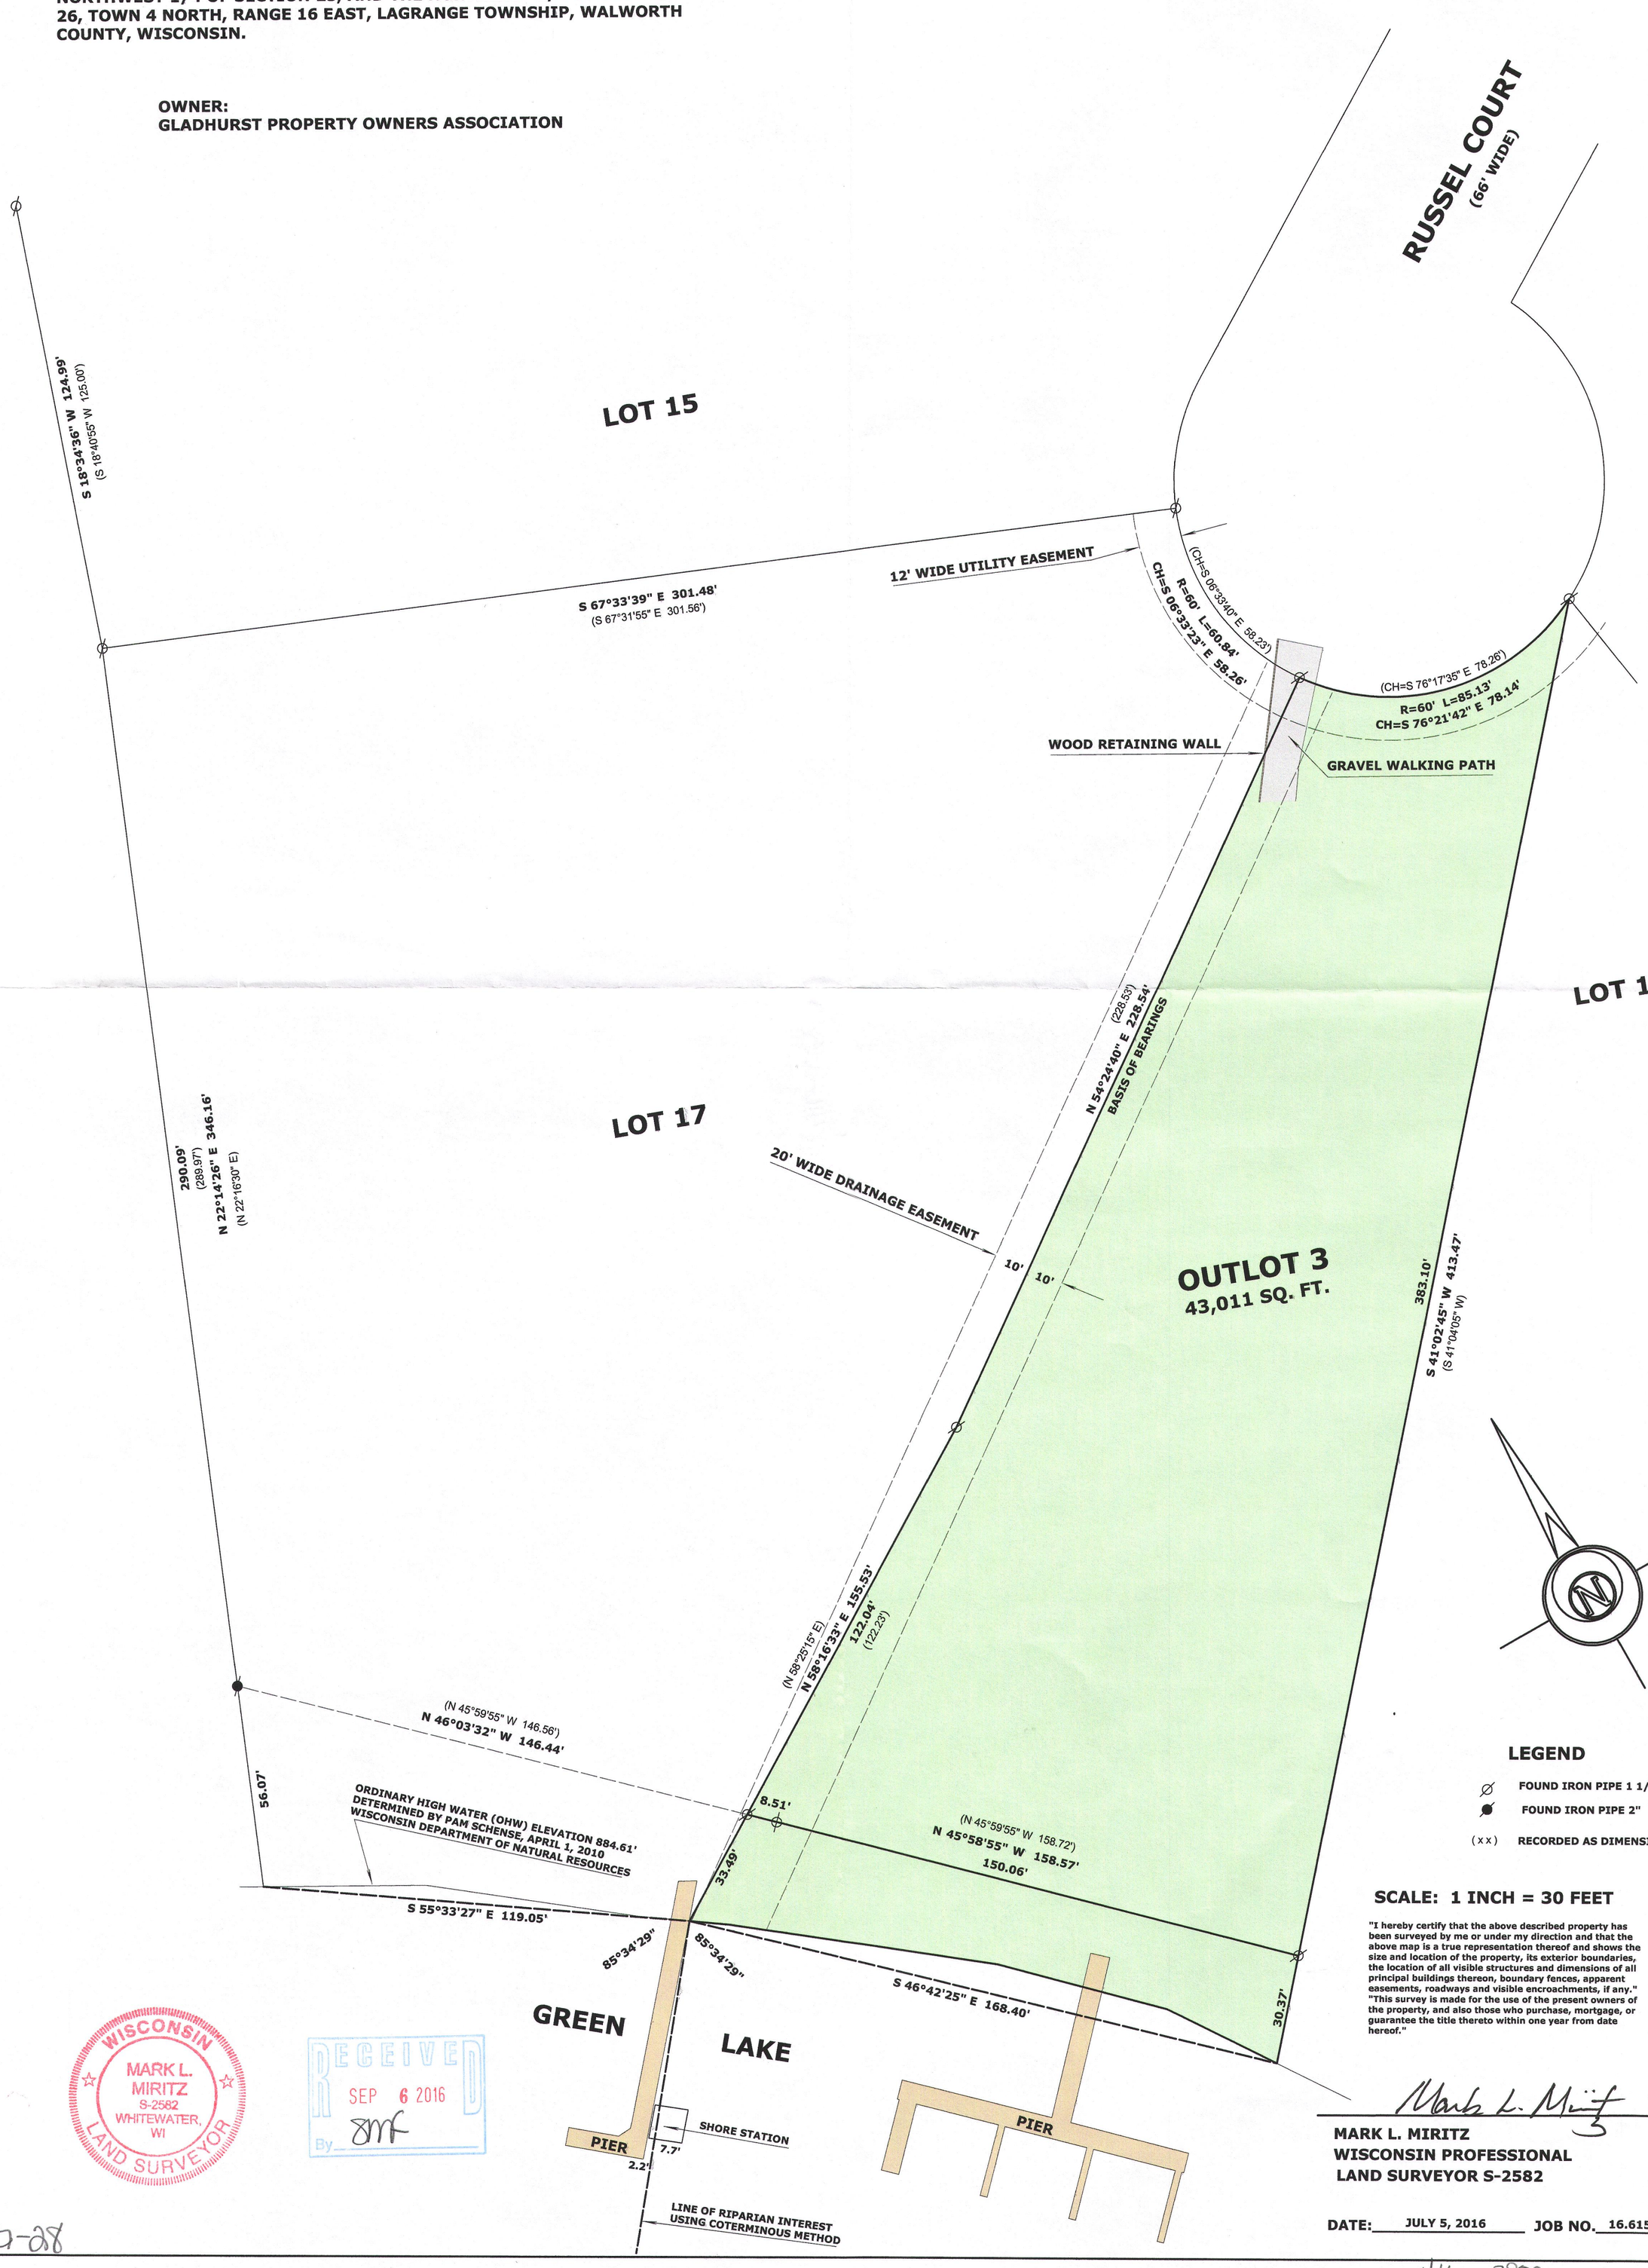

LEGEND

- ⌀ FOUND IRON PIPE 1 1/4"
- ● FOUND IRON PIPE 2"
- (xx) RECORDED AS DIMENSION|

SCALE: 1 INCH = 30 FEET

"I hereby certify that the above described property has been surveyed by me or under my direction and that the above map is a true representation thereof and shows the size and location of the property, its exterior boundaries, the location of all visible structures and dimensions of all principal buildings thereon, boundary fences, apparent easements, roadways and visible encroachments, if any." "This survey is made for the use of the present owners of the property, and also those who purchase, mortgage, or guarantee the title thereto within one year from date hereof."

Mark L. Miritz

MARK L. MIRITZ
WISCONSIN PROFESSIONAL
LAND SURVEYOR S-2582

DATE: JULY 5, 2016 **JOB NO.** 16.615

WISCONSIN
MARK L. MIRITZ
S-2582
WHITEWATER, WI
LAND SURVEYOR

RECEIVED
SEP 6 2016
By

HG-28

4/16-2858