SKETCH OF LAND TO BE REZONED

LOCATED IN THE N.E. 1/4 OF SECTION 22, T4N, R16E, TOWN OF LAGRANGE, WALWORTH COUNTY, WISCONSIN.

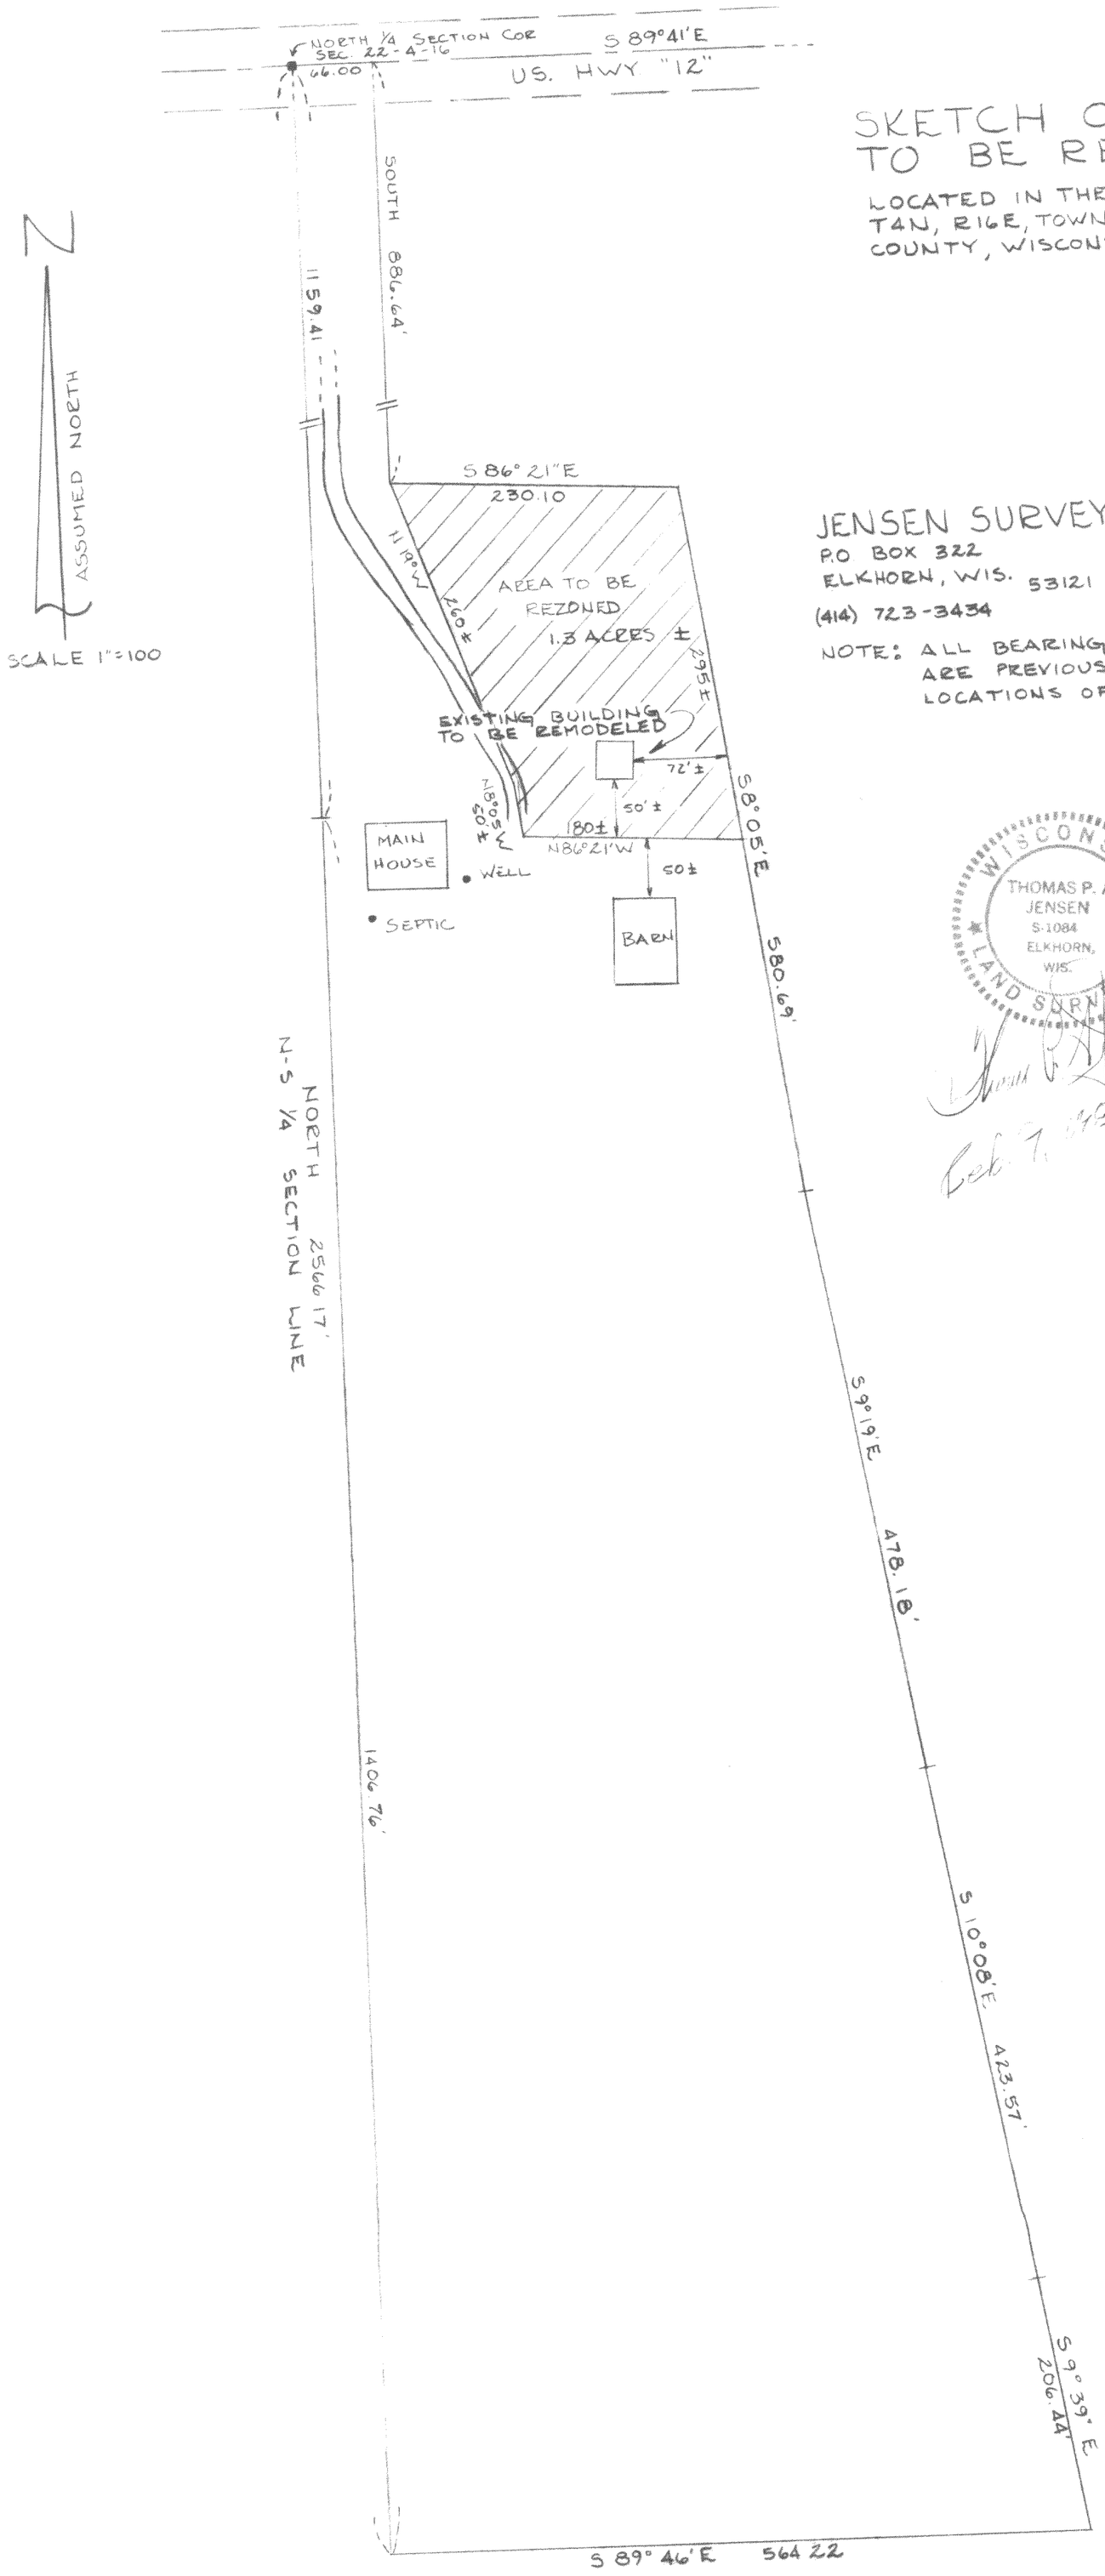

JENSEN SURVEYING & MAPPING S.C.
P.O. BOX 322
ELKHORN, WIS. 53121
(414) 723-3434

NOTE: ALL BEARINGS & DIMENSIONS ON EXTERIOR ARE PREVIOUSLY RECORDED. LOCATIONS OF BUILDINGS ARE APPROXIMATE

WISCONSIN
THOMAS P. A. JENSEN
S-1084
ELKHORN, WIS.
LAND SURVEYOR

Feb. 7, 1983

416-308-J
1983.004

LG-22-2A NOW CS 1315