

(Plat of survey)

HAROLD H. KOLB

REGISTERED PROFESSIONAL LAND SURVEYOR
LAKE GENEVA, WISCONSIN

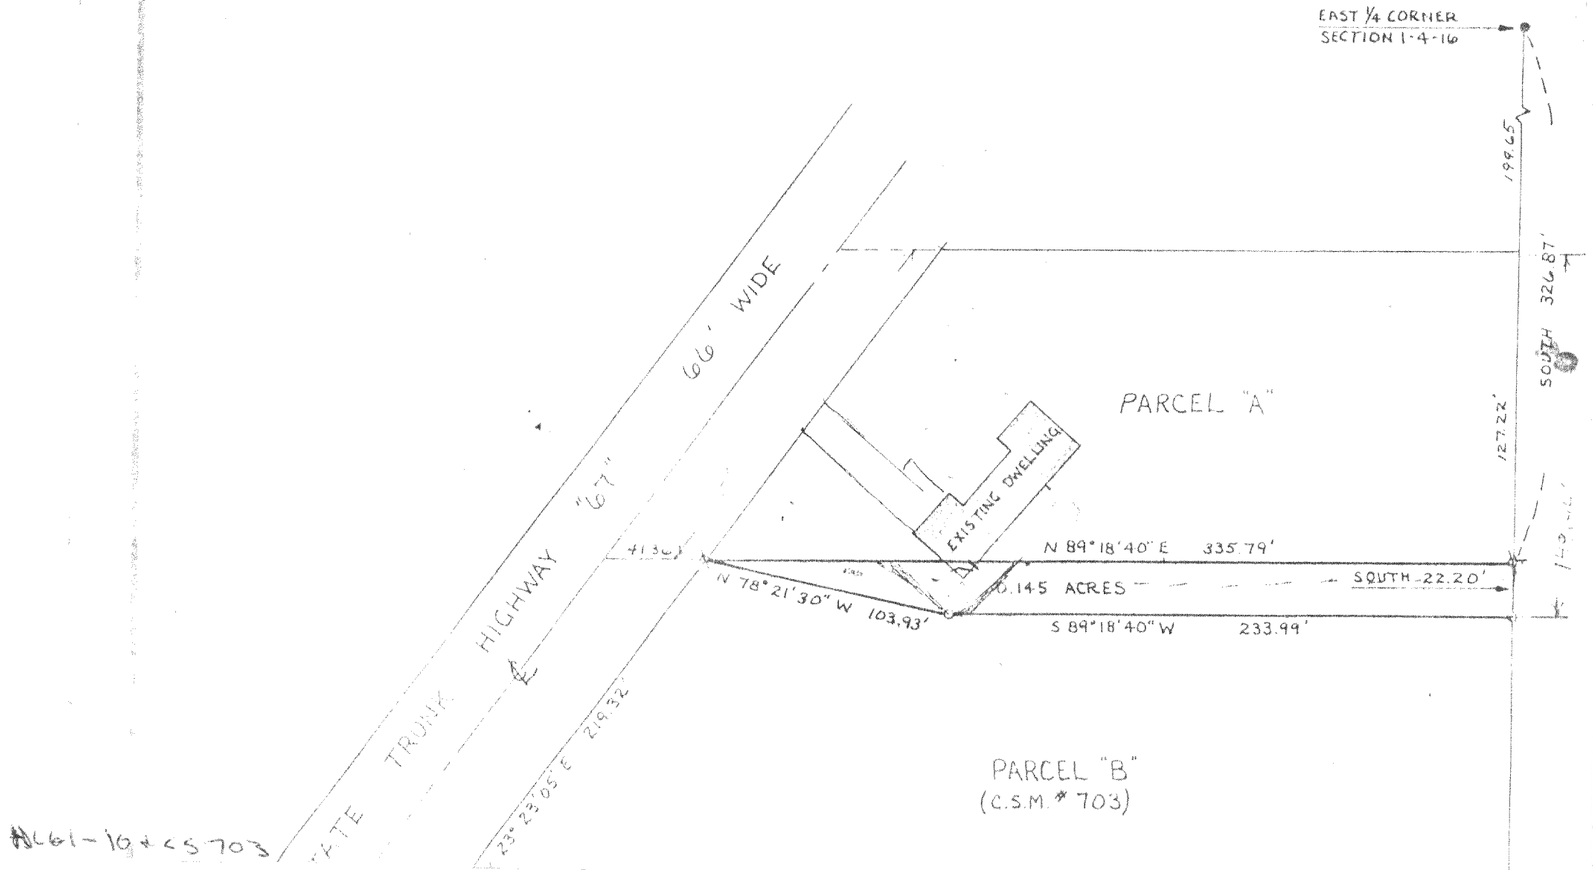

#461-16 < 5703

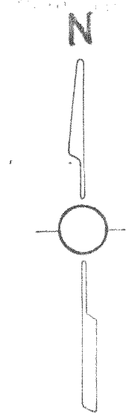

SCALE 1"=60'

LEGEND

- ϕ — IRON PIPE FOUND
- O — IRON PIPE PLACED
- ⊕ — CONCRETE MONUMENT
- x — SPIKE

I, [illegible], DO HEREBY CERTIFY THAT I HAVE SURVEYED THE PROPERTY HEREON DESCRIBED ACCORDING TO THE OFFICIAL RECORDS AND THAT THE PLAT HEREON IS A CORRECT REPRESENTATION OF THE LOT LINES.

[illegible]
WISCONSIN REGISTERED LAND SURVEYOR, S-[illegible]

DATE _____

BRUNING 40 105 800-6-71