PLAT OF SURVEY

LOT 3, LAKE BEULAH WOODLANDS, BEING A REPLAT OF A PART OF LAKE BEULAH COUNTRY CLUB SUBDIVISION AND A REPLAT OF A PART OF LAKE BEULAH COUNTRY PARK SUBDIVISION, ALL LYING WITHIN THE NORTHEAST 1/4 AND NORTHWEST 1/4 OF THE NORTHEAST 1/4 OF SECTION 18, TOWN 4 NORTH, RANGE 18 EAST, TOWN OF EAST TROY, WALWORTH COUNTY, WISCONSIN.

SURVEYED FOR: DREWA BUILDERS

SUGGESTED YARD GRADE: TO BE DETERMINED BY OWNER OR OTHERS

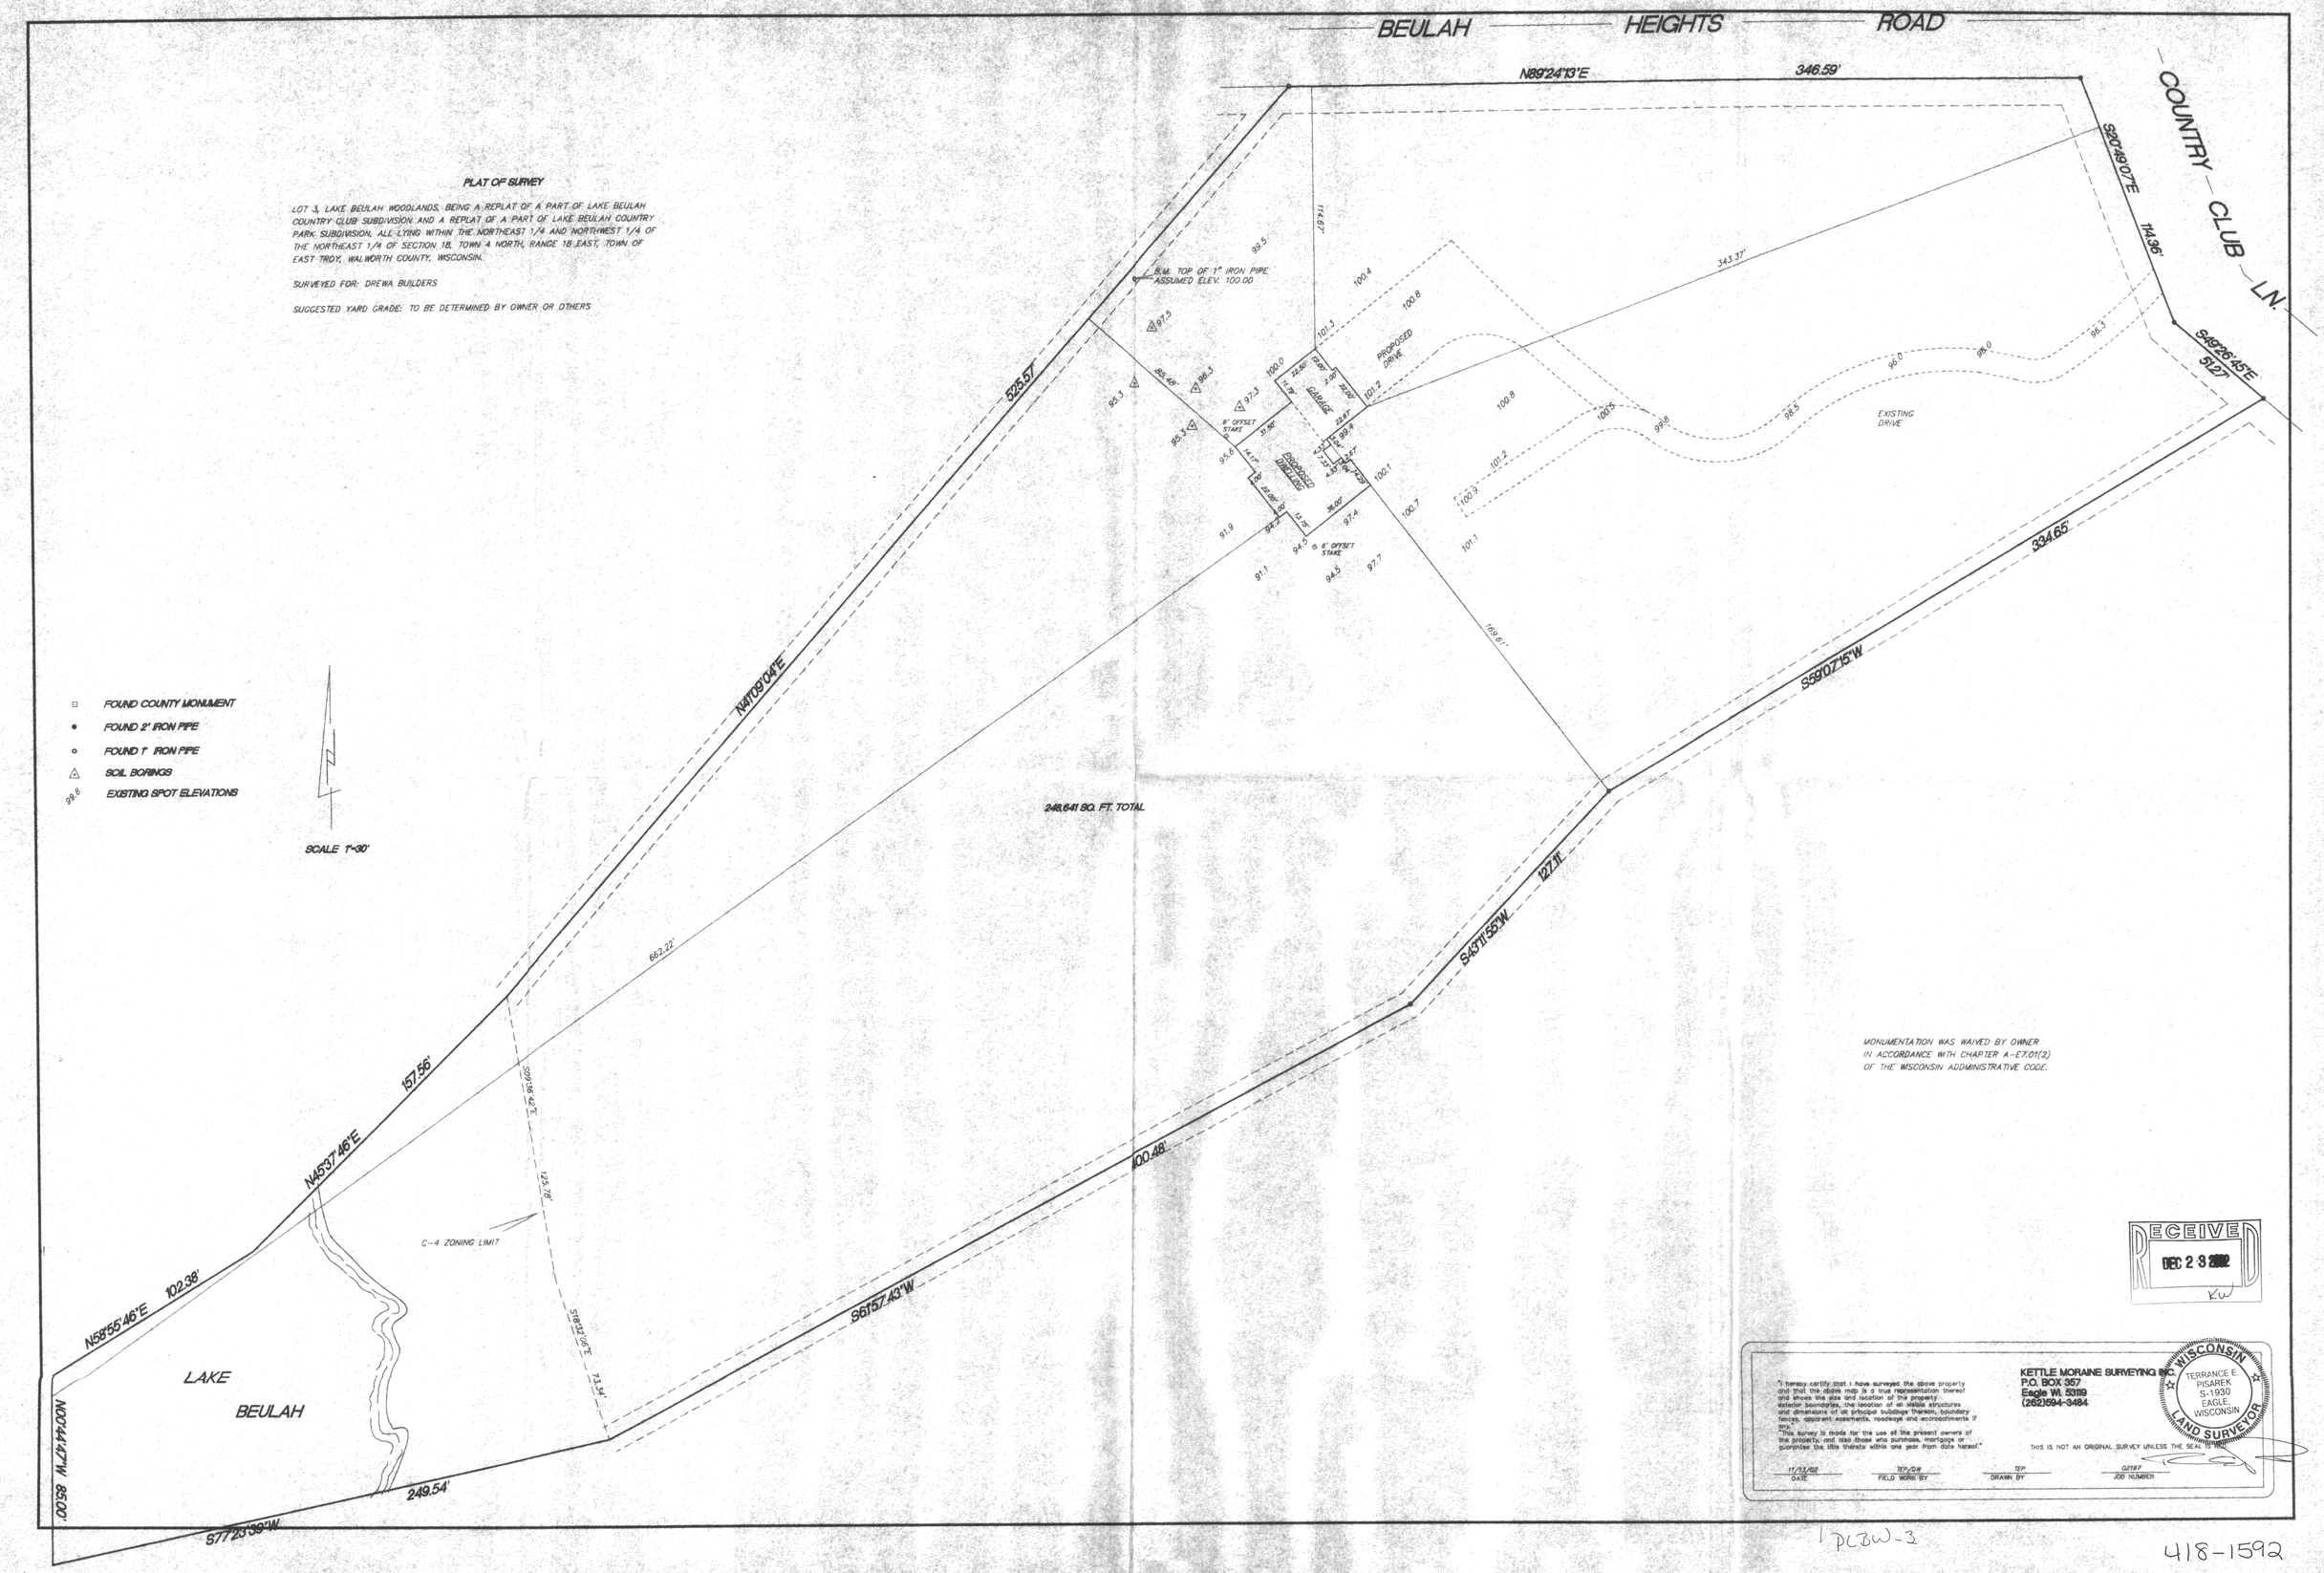

MONUMENTATION WAS WAIVED BY OWNER IN ACCORDANCE WITH CHAPTER A-E7.01(2) OF THE WISCONSIN ADDMINISTRATIVE CODE.

RECEIVED DEC 23 2002 KW

"I hereby certify that I have surveyed the above property and that the above map is a true representation thereof and shows the size and location of the property, exterior boundaries, the location of all visible structures and dimensions of all principal buildings thereon, boundary fences, apparent easements, roadways and encroachments if any.
"This survey is made for the use of the present owners of the property, and also those who purchase, mortgage or guarantee the title thereto within one year from date hereof."

KETTLE MORAINE SURVEYING INC.
P.O. BOX 357
Eagle WI. 53119
(262)594-3484

WISCONSIN TERRANCE E. PISAREK S-1930 EAGLE WISCONSIN LAND SURVEYOR

THIS IS NOT AN ORIGINAL SURVEY UNLESS THE SEAL IS RED

11/13/02	TEP/DJH	TEP	02197
DATE	FIELD WORK BY	DRAWN BY	JOB NUMBER

C:\DRAWINGS\02197 Kettle Moraine Surveying

PLBW-3

418-1592