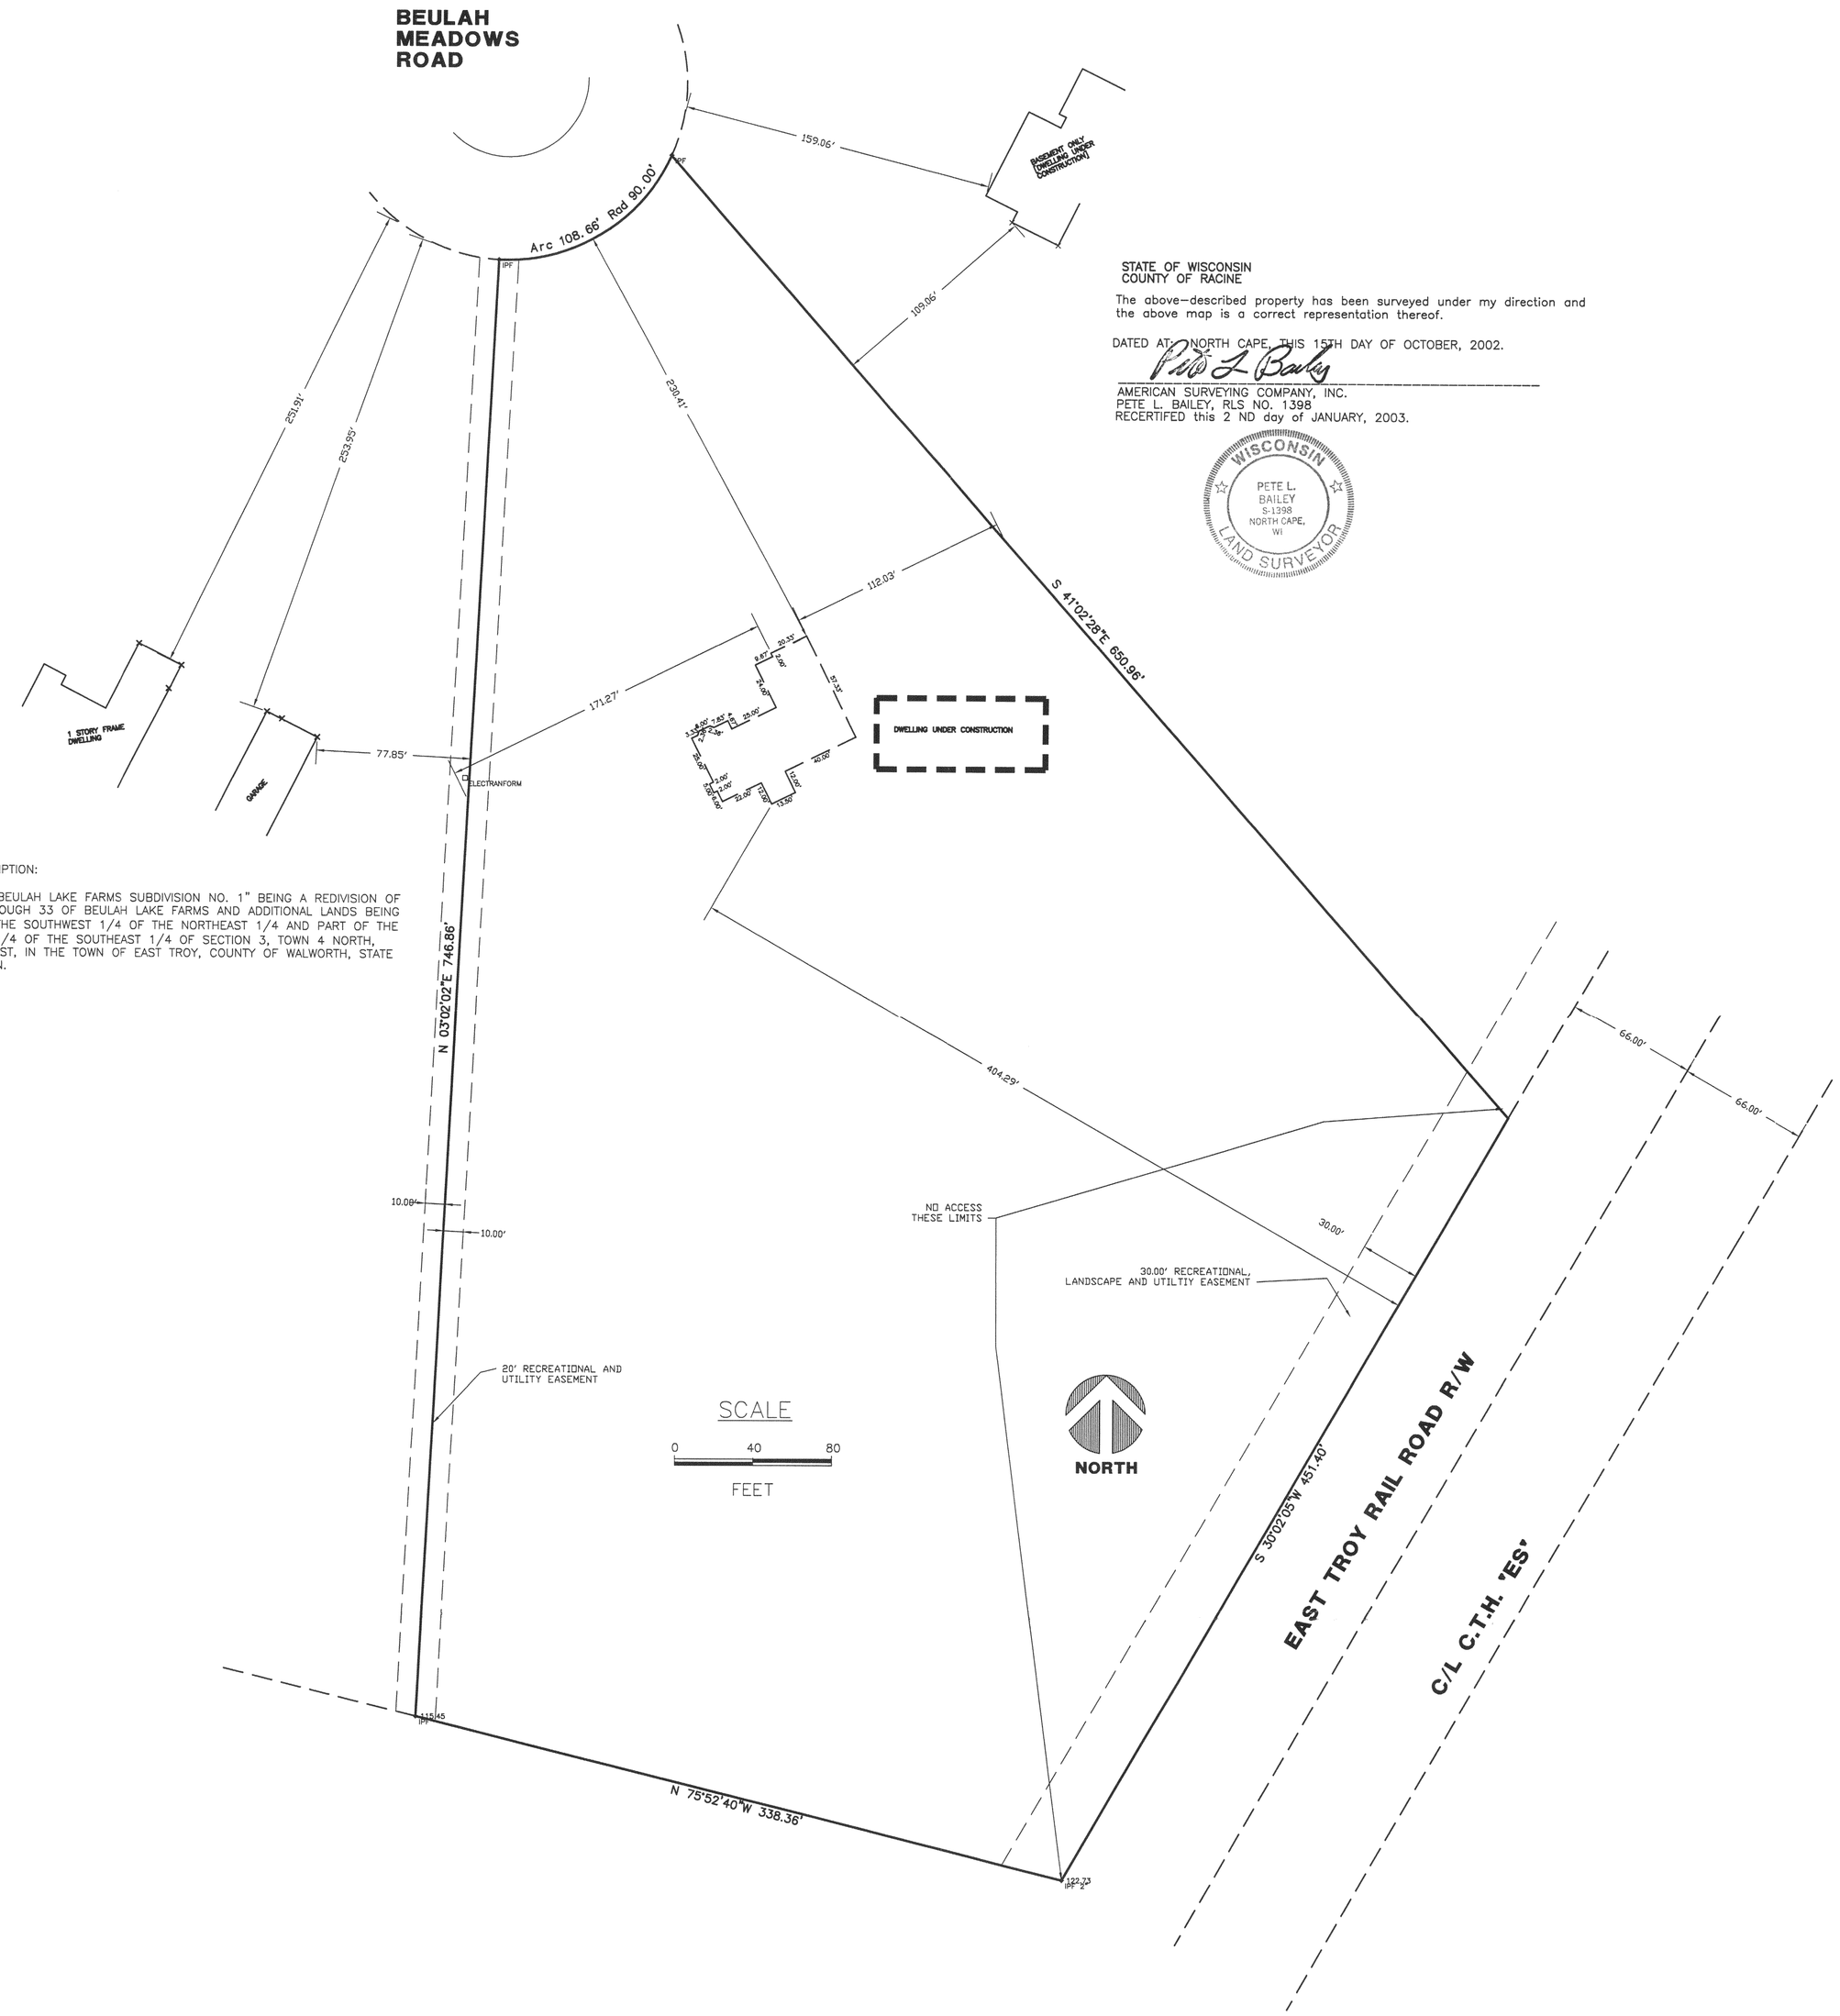

STATE OF WISCONSIN
COUNTY OF RACINE

The above-described property has been surveyed under my direction and the above map is a correct representation thereof.

DATED AT NORTH CAPE, THIS 15TH DAY OF OCTOBER, 2002.

Pete L. Bailey

AMERICAN SURVEYING COMPANY, INC.
PETE L. BAILEY, RLS NO. 1398
RECERTIFED this 2 ND day of JANUARY, 2003.

WISCONSIN PETE L. BAILEY S-1398 NORTH CAPE, WI LAND SURVEYOR

LEGAL DESCRIPTION:

LOT 44 OF "BEULAH LAKE FARMS SUBDIVISION NO. 1" BEING A REDIVISION OF LOTS 22 THROUGH 33 OF BEULAH LAKE FARMS AND ADDITIONAL LANDS BEING LOCATED IN THE SOUTHWEST 1/4 OF THE NORTHEAST 1/4 AND PART OF THE NORTHWEST 1/4 OF THE SOUTHEAST 1/4 OF SECTION 3, TOWN 4 NORTH, RANGE 18 EAST, IN THE TOWN OF EAST TROY, COUNTY OF WALWORTH, STATE OF WISCONSIN.

RECEIVED FEB 4 2003 KW

TOWN OF EAST TROY

PROJECT: **PLAT OF SURVEY/STAKE OUT SURVEY**

PREPARED FOR: NORM KEEKER AND SONS

DRAWN BY:	PLB	REVISIONS:	DATE
CHECKED BY:	PLB		
PLOT SCALE:	1 = 40		
DATE:	10/16/2002		
JOB NO.:	2002254		
DWG. FILE:	JN202268	CLIENT NO.	00078

AMERICAN SURVEYING COMPANY, INC.
12207 C.T.H. "K" FRANKSVILLE, WISCONSIN 53126
TEL. (262) 835-4774 FAX: (262) 835-2379
beaufordbailey@netscape.net

Sheet 1 of 1

418-

PBF1-8