PLAT OF SURVEY

RSV ENGINEERING, INC.
Engineers • Land Surveyors • Environmental Scientists
801 MAIN STREET MUKWONAGO, WISCONSIN 53149 (262)363-2004

FOR: SCOTT BRIESATH

DATE: 02/10/2003

DESCRIPTION:
LOT 1 OF EASTWOOD ESTATES BEING PART OF THE SE¼ AND SW¼ OF THE NW¼ AND PART OF THE NW¼ OF THE SW¼ OF SECTION 11, TOWN 4 NORTH, RANGE 18 EAST, TOWN OF EAST TROY, WALWORTH COUNTY, WISCONSIN

RECEIVED
MAY 1 2003

SCALE 1"= 40'

LEGEND
- 1" IRON PIPE FOUND
- 2" IRON PIPE FOUND
- 838.56 GROUND ELEVATION
- 837.81 ELEV. AT TOP OF HUB 10' FROM BLDG. CORNERS

SUGGESTED MIN. YARD GRADE = 843.00

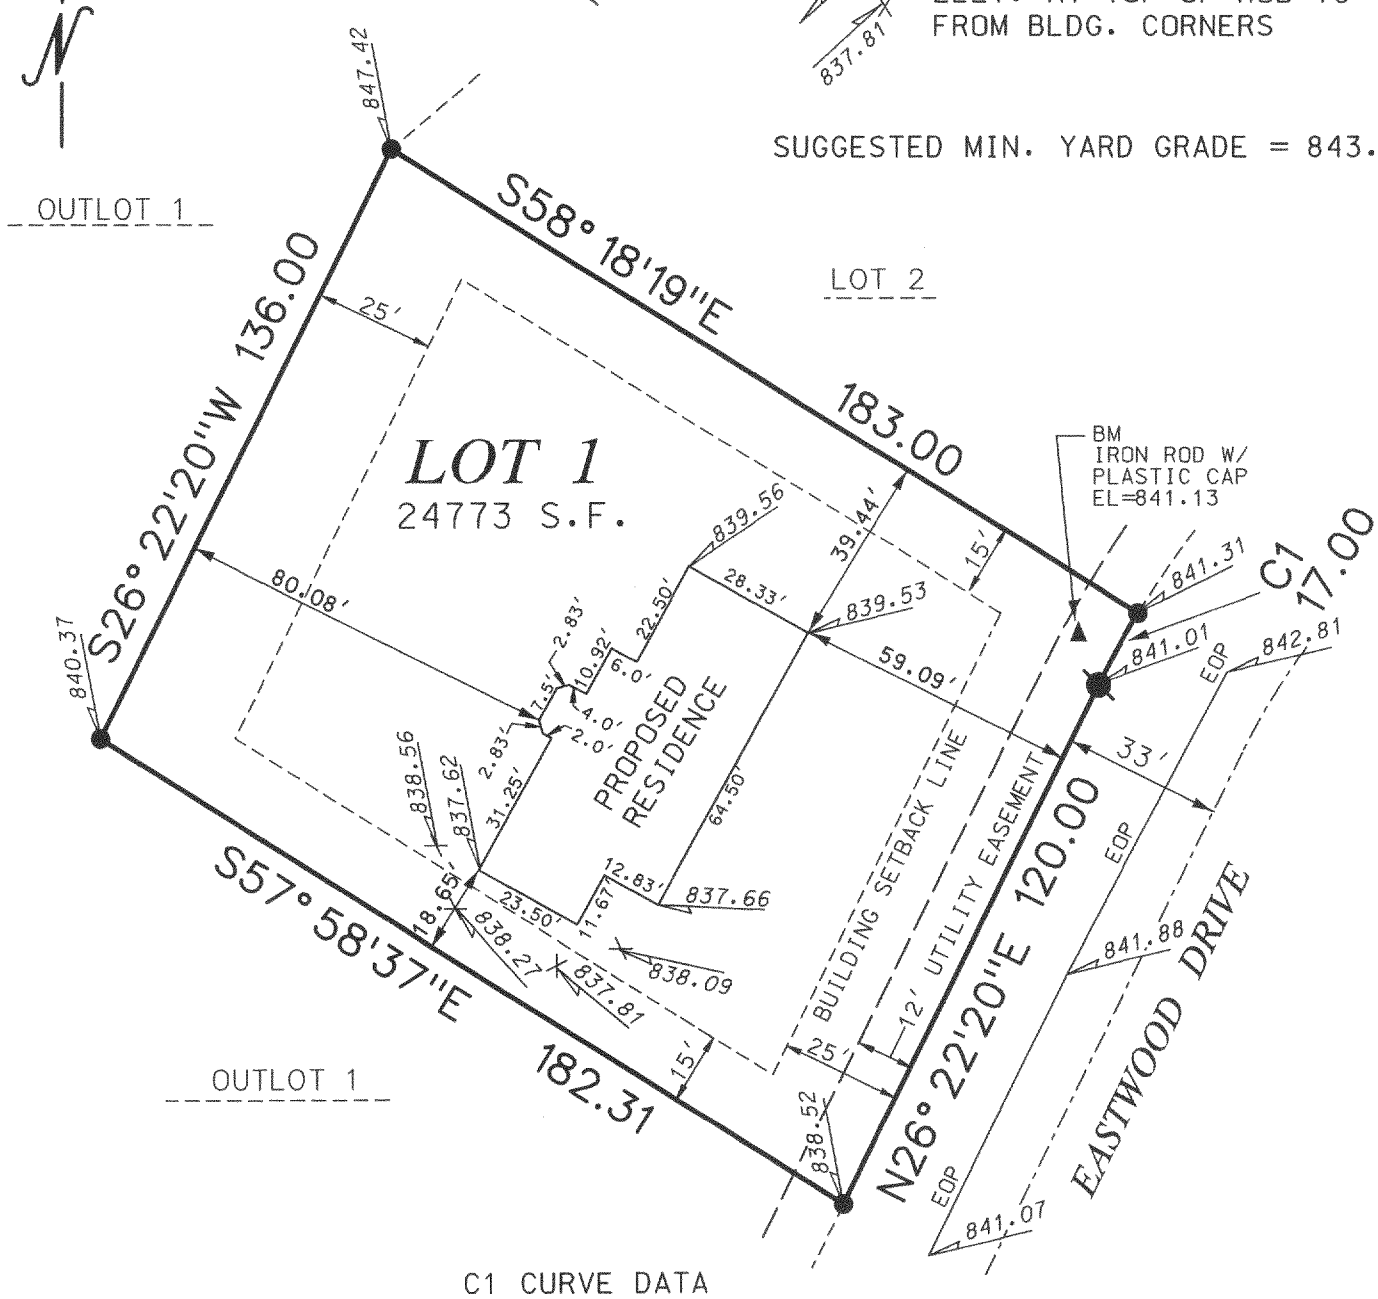

C1 CURVE DATA

DELTA	RADIUS	ARC	CHD. BRG.	LENGTH	CHD. IN	CHD. OUT
05°19'21"	183.00	17.00	N29°02'0.5"E	16.99	N26°22'20"E	N31°41'44"E

THE ABOVE MAP IS A TRUE REPRESENTATION THEREOF AND SHOWS THE SIZE AND LOCATION OF ALL THE PROPERTY, EXTERIOR BOUNDARIES, THE LOCATION OF ALL VISIBLE BOUNDARY FENCES, APPARENT EASEMENTS, ROADWAYS AND VISIBLE ENCROACHMENTS, IF ANY.

THIS SURVEY IS MADE FOR THE USE OF THE PRESENT OWNERS OF THE PROPERTY, AND ALSO THOSE WHO PURCHASE, MORTGAGE OR GUARANTEE TITLE THERETO WITHIN ONE (1) YEAR FROM DATE HERETO.

THIS IS ORIGINAL PRINT ONLY IF SEAL IS IMPRINTED IN RED

WISCONSIN BRADFORD L. SPENCER S-2069 MUKWONAGO, WIS. LAND SURVEYOR

BRADFORD L. SPENCER, R.L.S. 2069
RSV# 03024.DGN

PEE-1

418-1643