PLAT OF SURVEY

LOT 20, BEULAH LAKES FARMS, BEING A SUBDIVISION LOCATED IN PART OF THE NORTHWEST, NORTHEAST, SOUTHWEST AND SOUTHEAST QUARTERS OF THE NORTHWEST QUARTER, AND PART OF THE NORTHEAST, NORTHWEST, SOUTHEAST AND SOUTHWEST QUARTERS OF THE NORTHEAST QUARTER OF SECTION 3, TOWNSHIP 4 NORTH, RANGE 18 EAST, TOWN OF EAST TROY, WALWORTH COUNTY, WISCONSIN.

SURVEYED FOR BRIAN SHAUER

SUGGESTED YARD GRADE: TO BE DETERMINED BY OWNER OR OTHERS

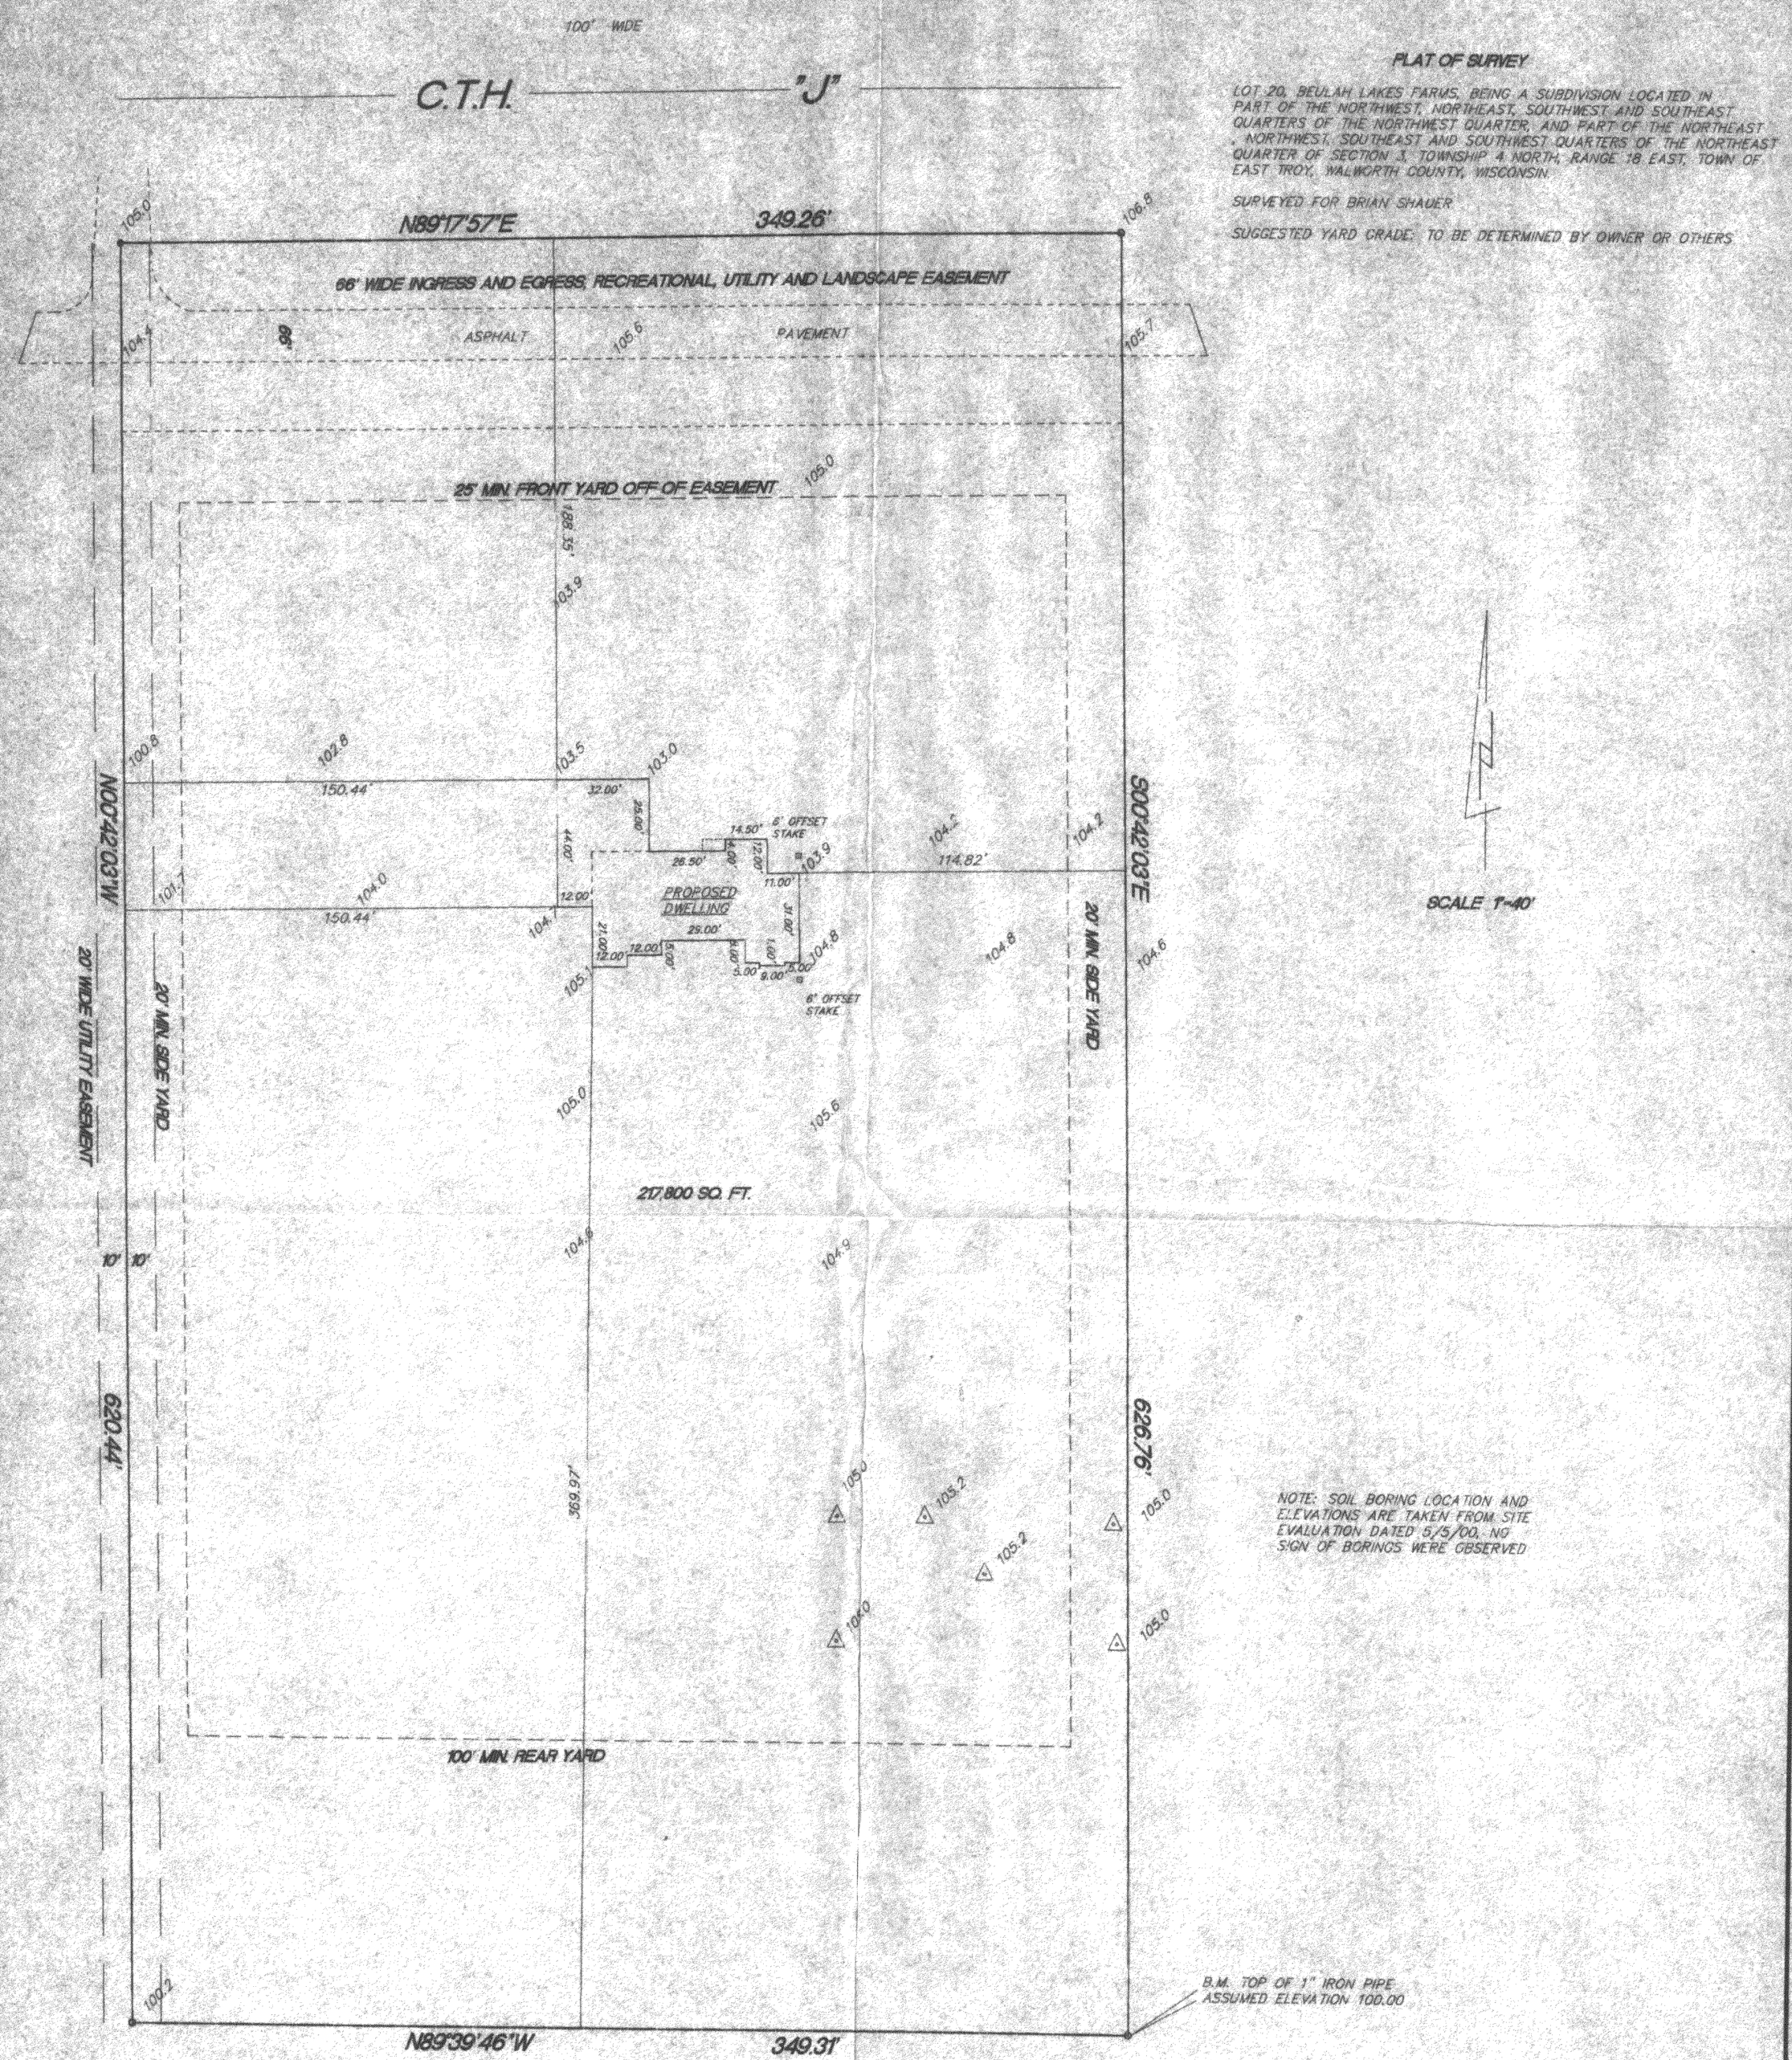

FOUND 1" IRON PIPE

FOUND P.K. NAIL

102.0 EXISTING SPOT ELEVATIONS

SOIL BORINGS PER SITE EVALUATION

RECEIVED MAY 23 2003

"I hereby certify that I have surveyed the above property and that the above map is a true representation thereof and shows the size and location of the property, exterior boundaries, the location of all visible structures and dimensions of all principal buildings thereon, boundary fences, apparent easements, roadways and encroachments if any."

"This survey is made for the use of the present owners of the property, and also those who purchase, mortgage or guarantee the title thereto within one year from date hereof."

KETTLE MORAINE SURVEYING INC.
P.O. Box 357
Eagle WI 53119
(262)594-3484

WISCONSIN TERRANCE E. PISAREK S-1930 EAGLE, WISCONSIN LAND SURVEYOR

THIS IS NOT AN ORIGINAL SURVEY UNLESS THE SEAL IS RED.

4/15/03	TEP/DW	TEP	03071
DATE	FIELD WORK BY	DRAWN BY	JOB NUMBER

PBH-20

418-1661