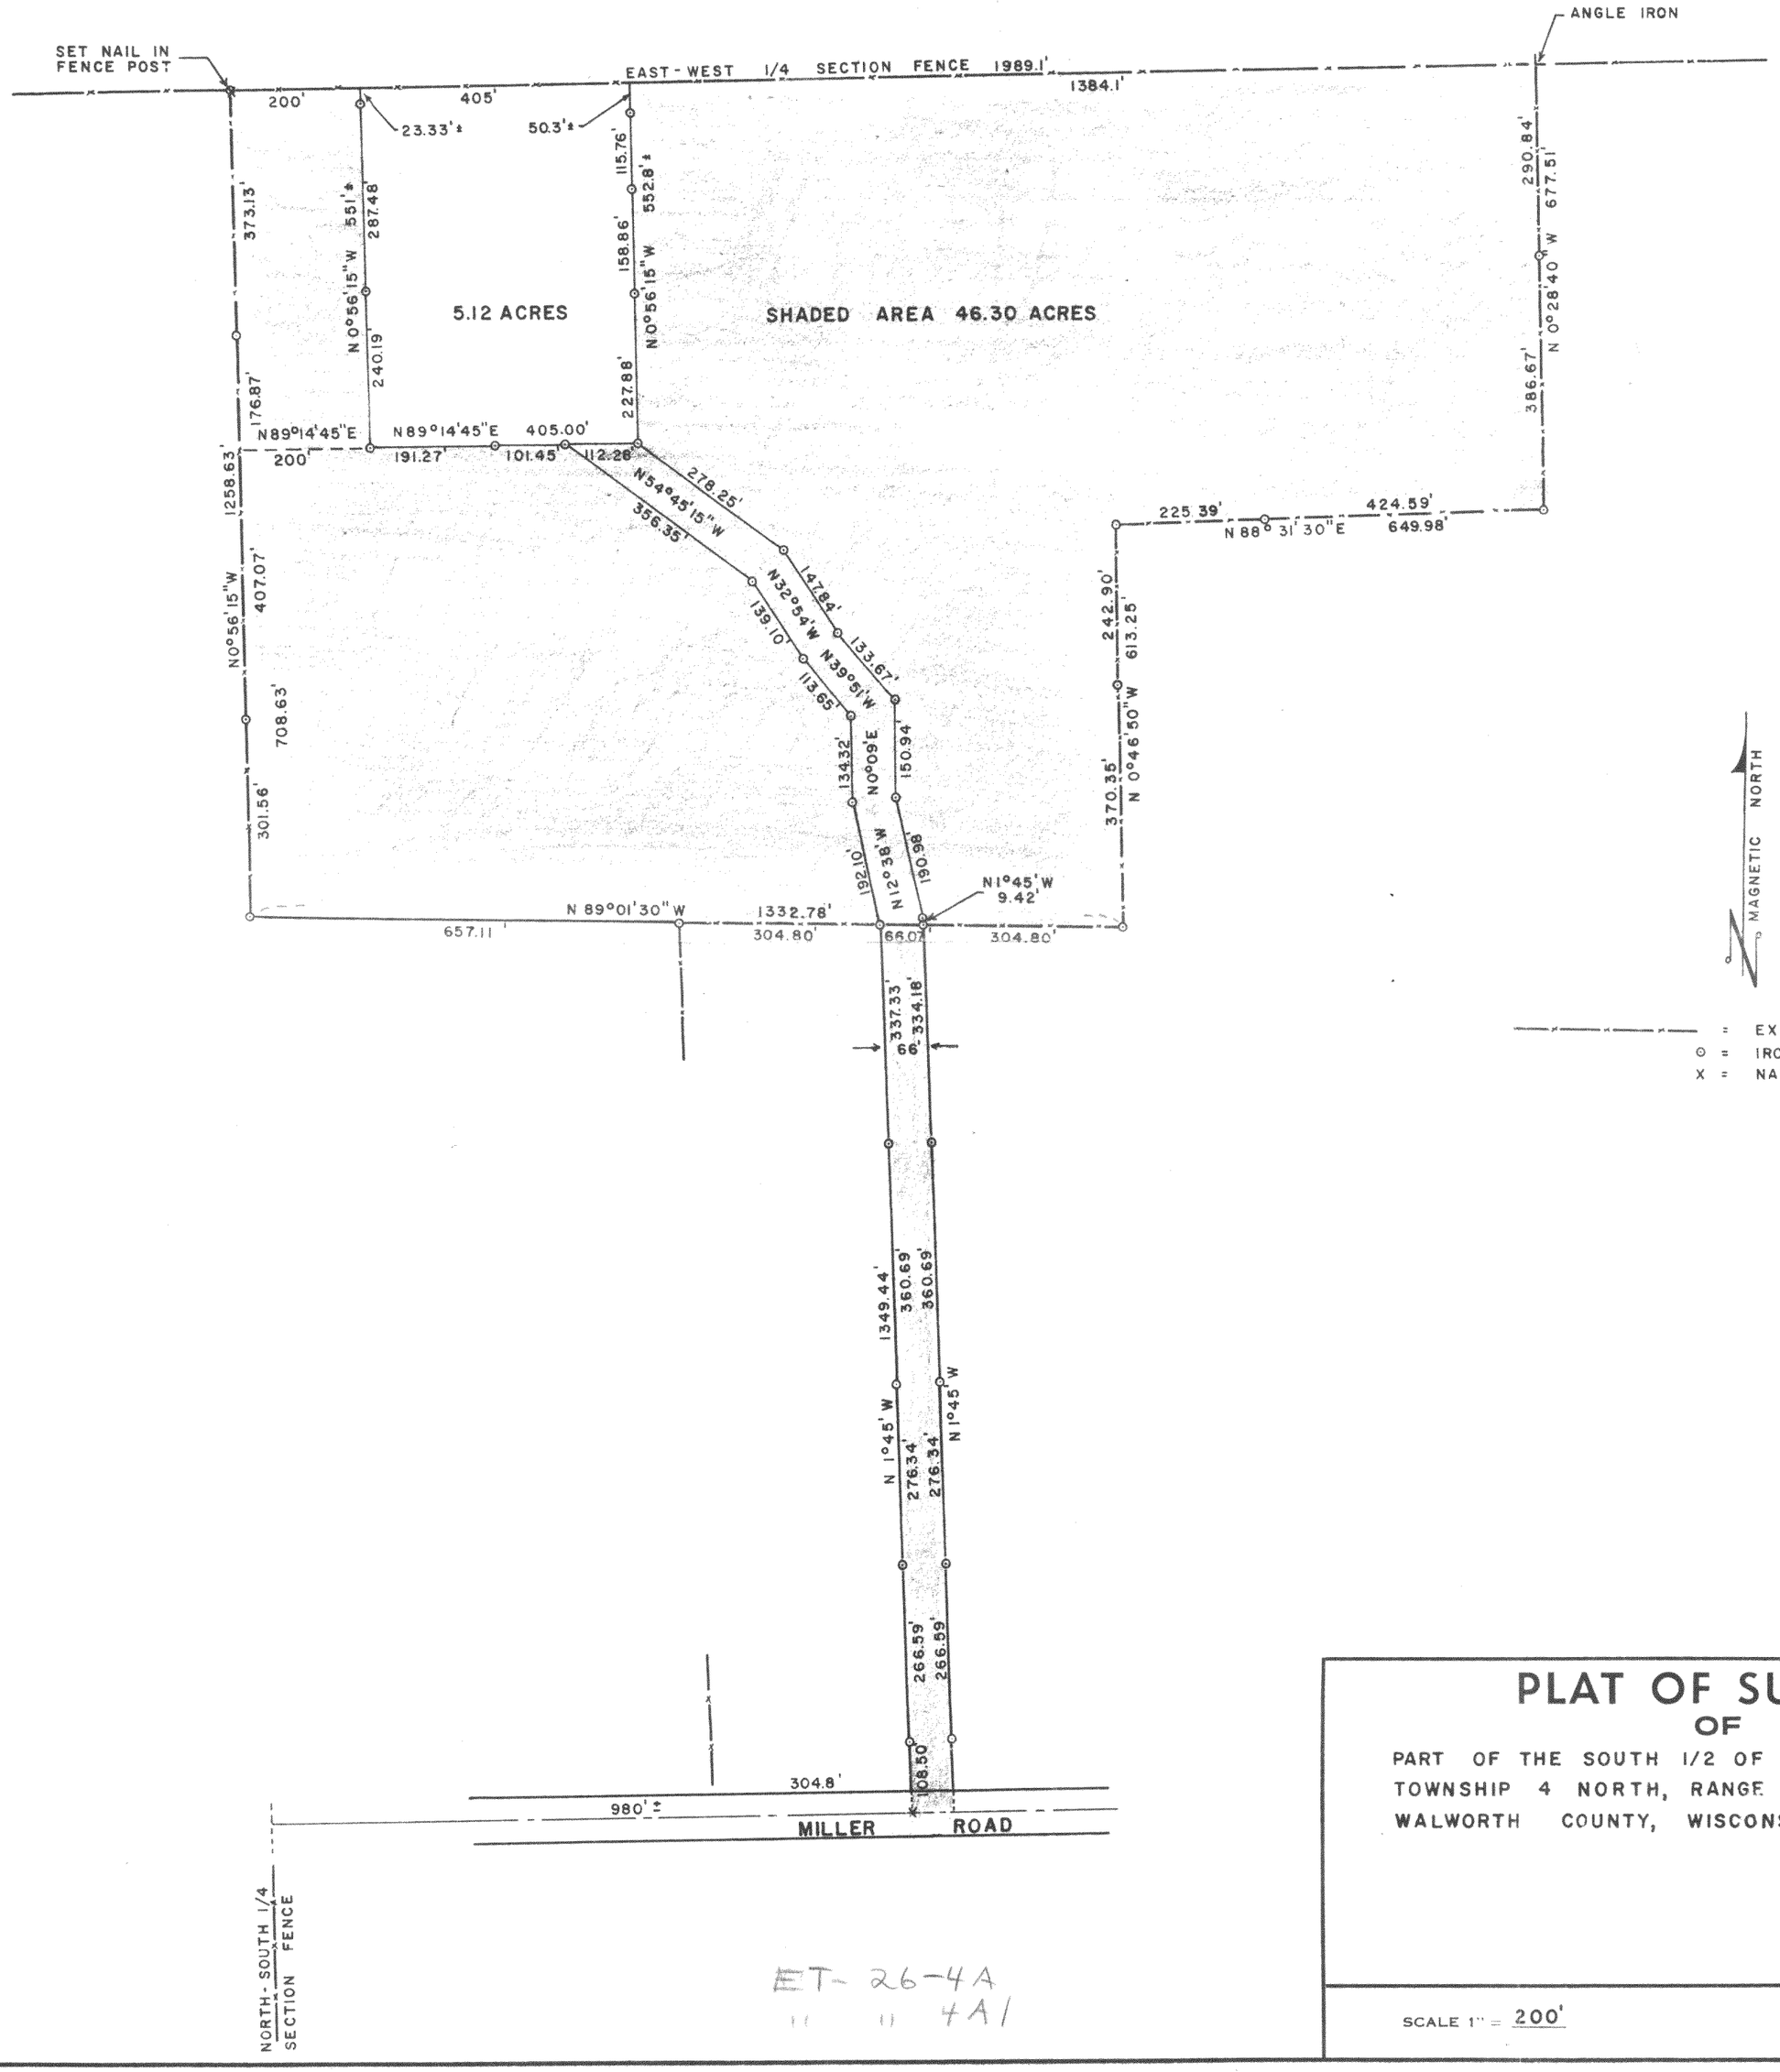


PLAT OF SURVEY

OF

PART OF THE SOUTH 1/2 OF SECTION 26,
TOWNSHIP 4 NORTH, RANGE 18 EAST,
WALWORTH COUNTY, WISCONSIN

Floyd L. Jensen
SURVEYOR

SCALE 1" = 200'

DATE Jan. 1973
REVISED MAY 1973

ET-26-4A
" " 4A1

NO. 175H 300 9-68

418-190