
P&K-7

LEGAL DESCRIPTION:

LOT 7, BLOCK 1 IN "SKONEY'S SUBDIVISION" BEING A PART OF THE SOUTHWEST ¼ AND THE SOUTHWEST ¼ OF THE SOUTHEAST ¼ OF SECTION 10, TOWN 4 NORTH, RANGE 18 EAST, IN THE TOWN OF EAST TROY, COUNTY OF WALWORTH, STATE OF WISCONSIN.

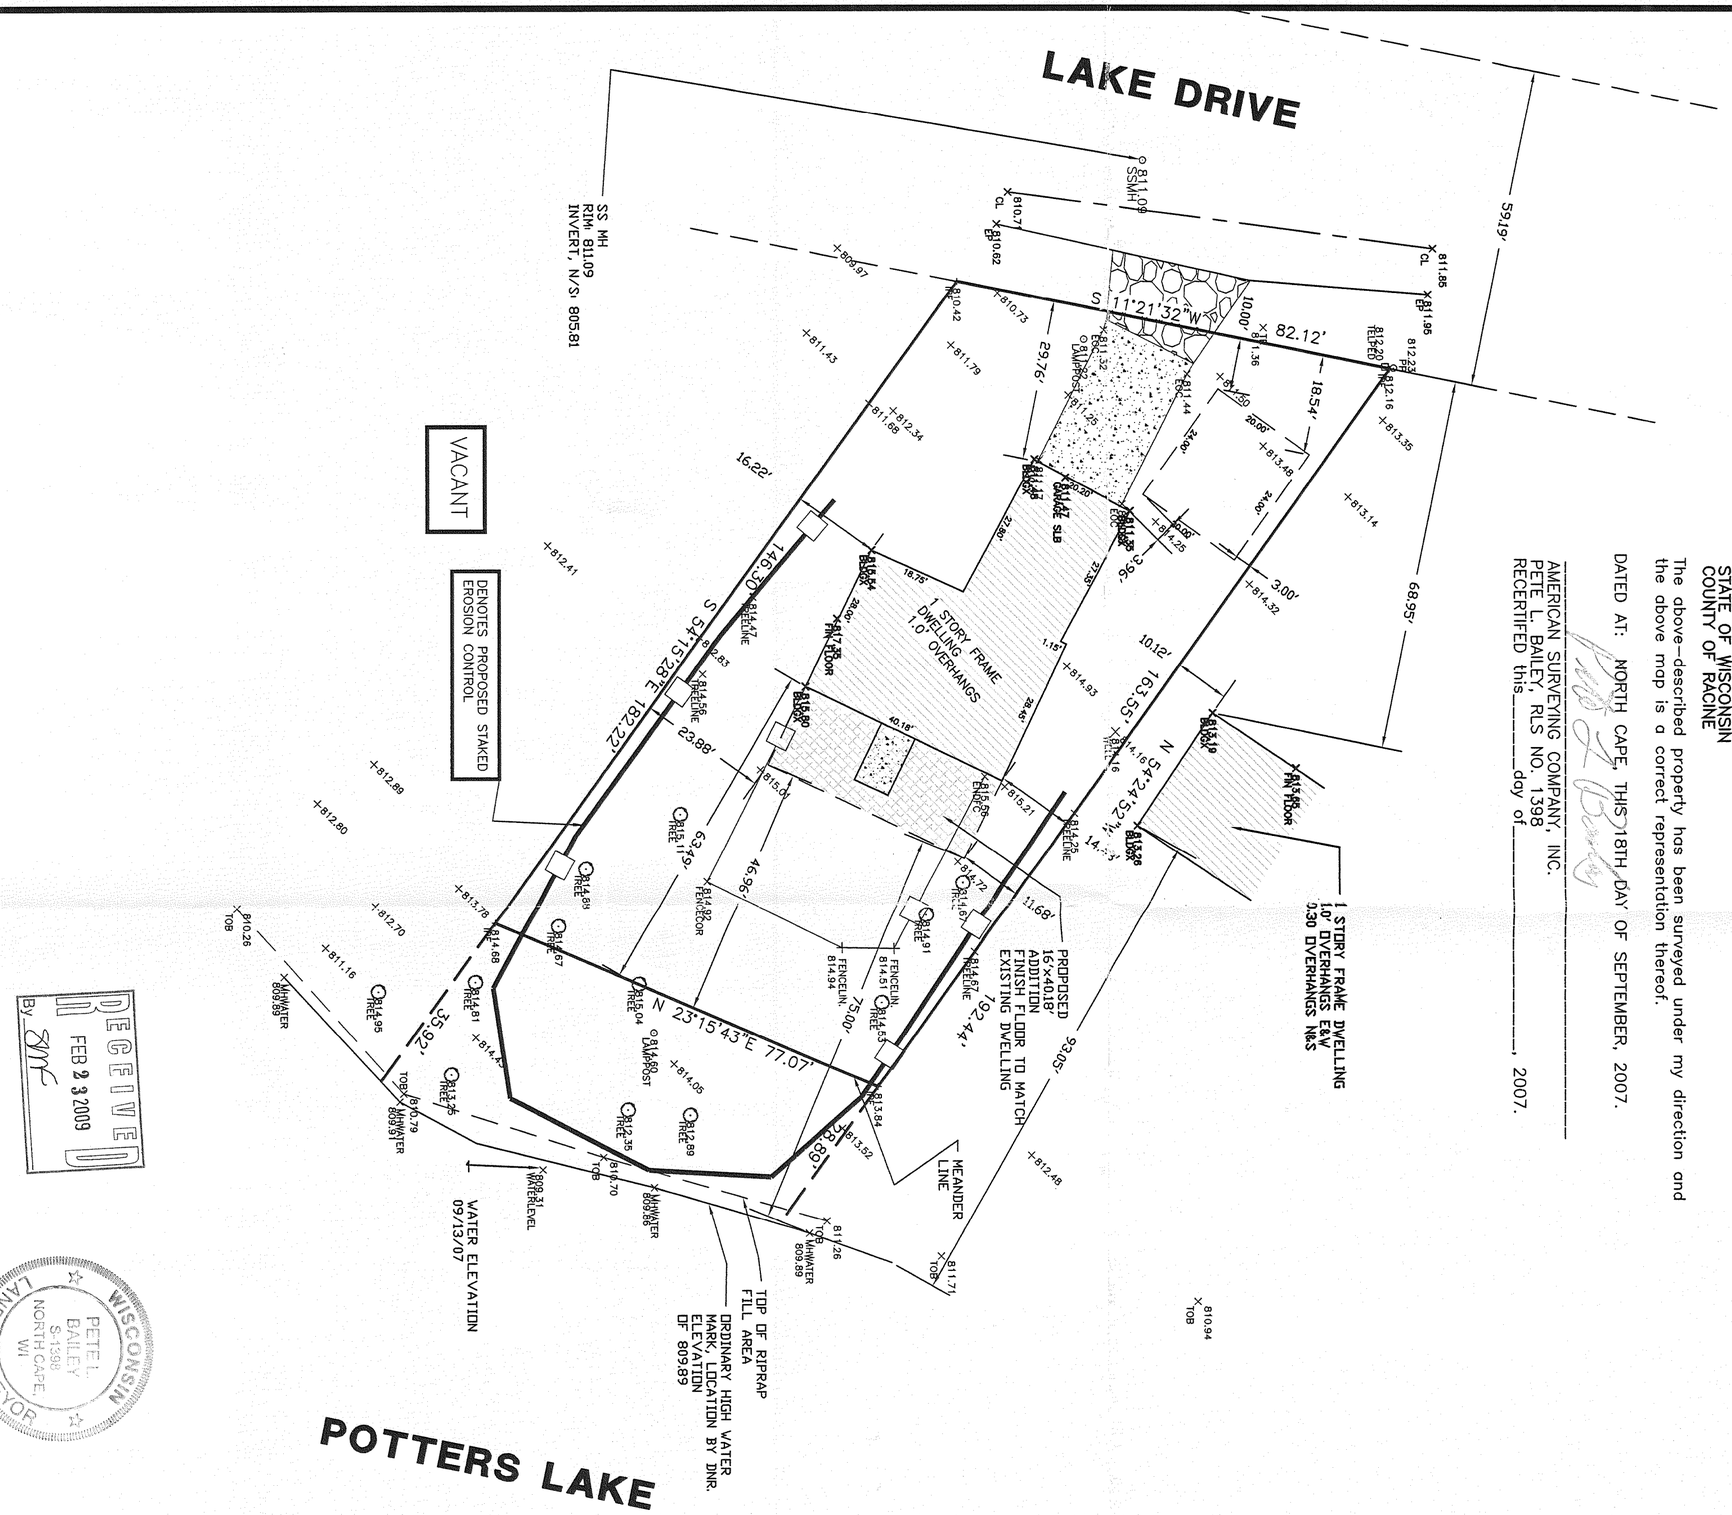

STATE OF WISCONSIN
COUNTY OF RACINE

The above-described property has been surveyed under my direction and the above map is a correct representation thereof.

DATED AT: NORTH CAPE, THIS 18TH DAY OF SEPTEMBER, 2007.

AMERICAN SURVEYING COMPANY, INC.
PETE L. BAILEY, RLS NO. 1398
RECERTIFIED this _____ day of _____, 2007.

RECEIVED
FEB 23 2009
By

WISCONSIN LAND SURVEYOR
PETE L. BAILEY
S-1398
NORTH CAPE
WI

418 - 3144

Sheet 1 of 1

TOWN OF EAST TROY

PROJECT:

PLAT OF SURVEY/STAKE OUT SURVEY

PREPARED FOR: NORM KEEKER AND SONS

DRAWN BY:	PLB	REVISIONS: DATE	
CHECKED BY:	PLB	07/28/08: ADDED PROPOSED GARAGE	
PLOT SCALE:	1 = 20		
DATE:	09/18/2007		
JOB NO.:	2007194		
DWG. FILE:	JN207294A1	CLIENT NO.	00078

AMERICAN SURVEYING COMPANY, INC.
12207 C.T.H. "K" FRANKSVILLE, WISCONSIN 53126
TEL. (262) 835-4774 FAX: (262) 835-2379
beaufordbailey@hotmail.com