J.K.R. SURVEYING, INC.
8121 22ND AVENUE
KENOSHA, WI 53143

WISCONSIN
JEFFREY K. RAMPART
S-2141
KENOSHA, WI
LAND SURVEYOR

I hereby certify that this property was surveyed under my direction and this plat is a true representation thereof.

Reg. Land Surveyor
January 15, 2018

Scale
1" = 50'

denotes iron pipe

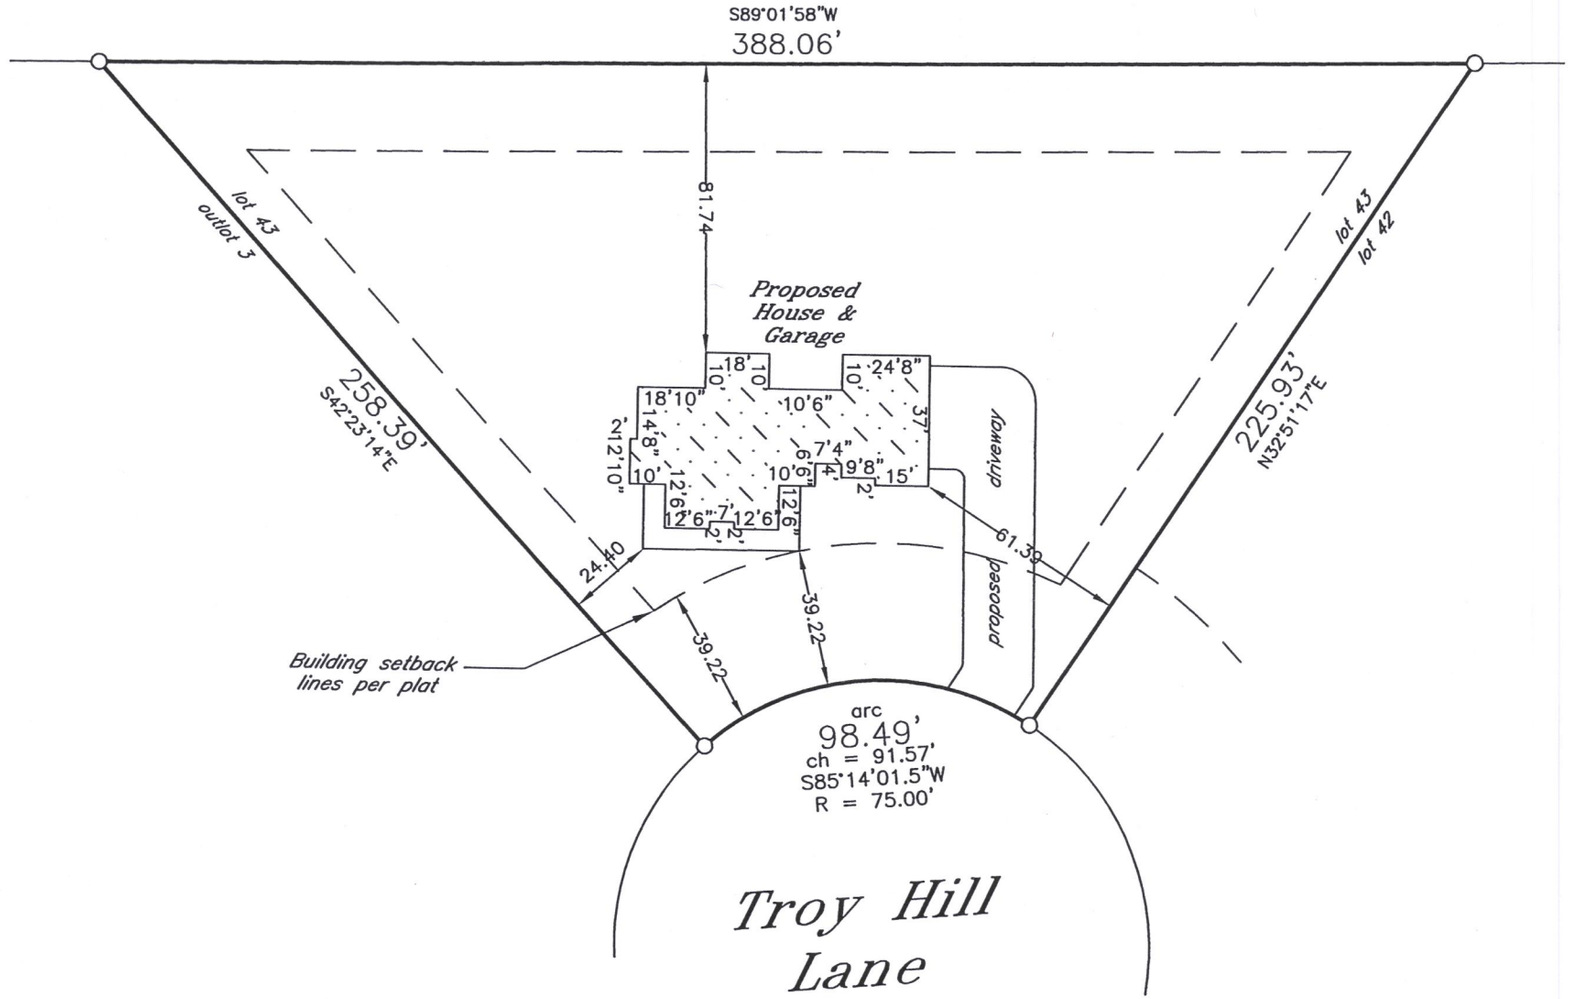

Plat of Survey of

LOT 43 IN

TROY HILL ESTATES

in SW1/4 Section 30-4-18

TOWN OF EAST TROY
WALWORTH COUNTY, WIS.

-for-
Hagen Homes

* Verify exact number with Town Engineering Department

RECEIVED
JUN 19 2018
By Jan

PTHE-43 418-2604

Proposed building field staked true size. Contractor to verify all dimensions before building by same and adhere to drainage plan in effect for this subdivision. Refer to a current title report for easements or restrictions which may affect the use of this site that are not shown on the recorded subdivision plat.