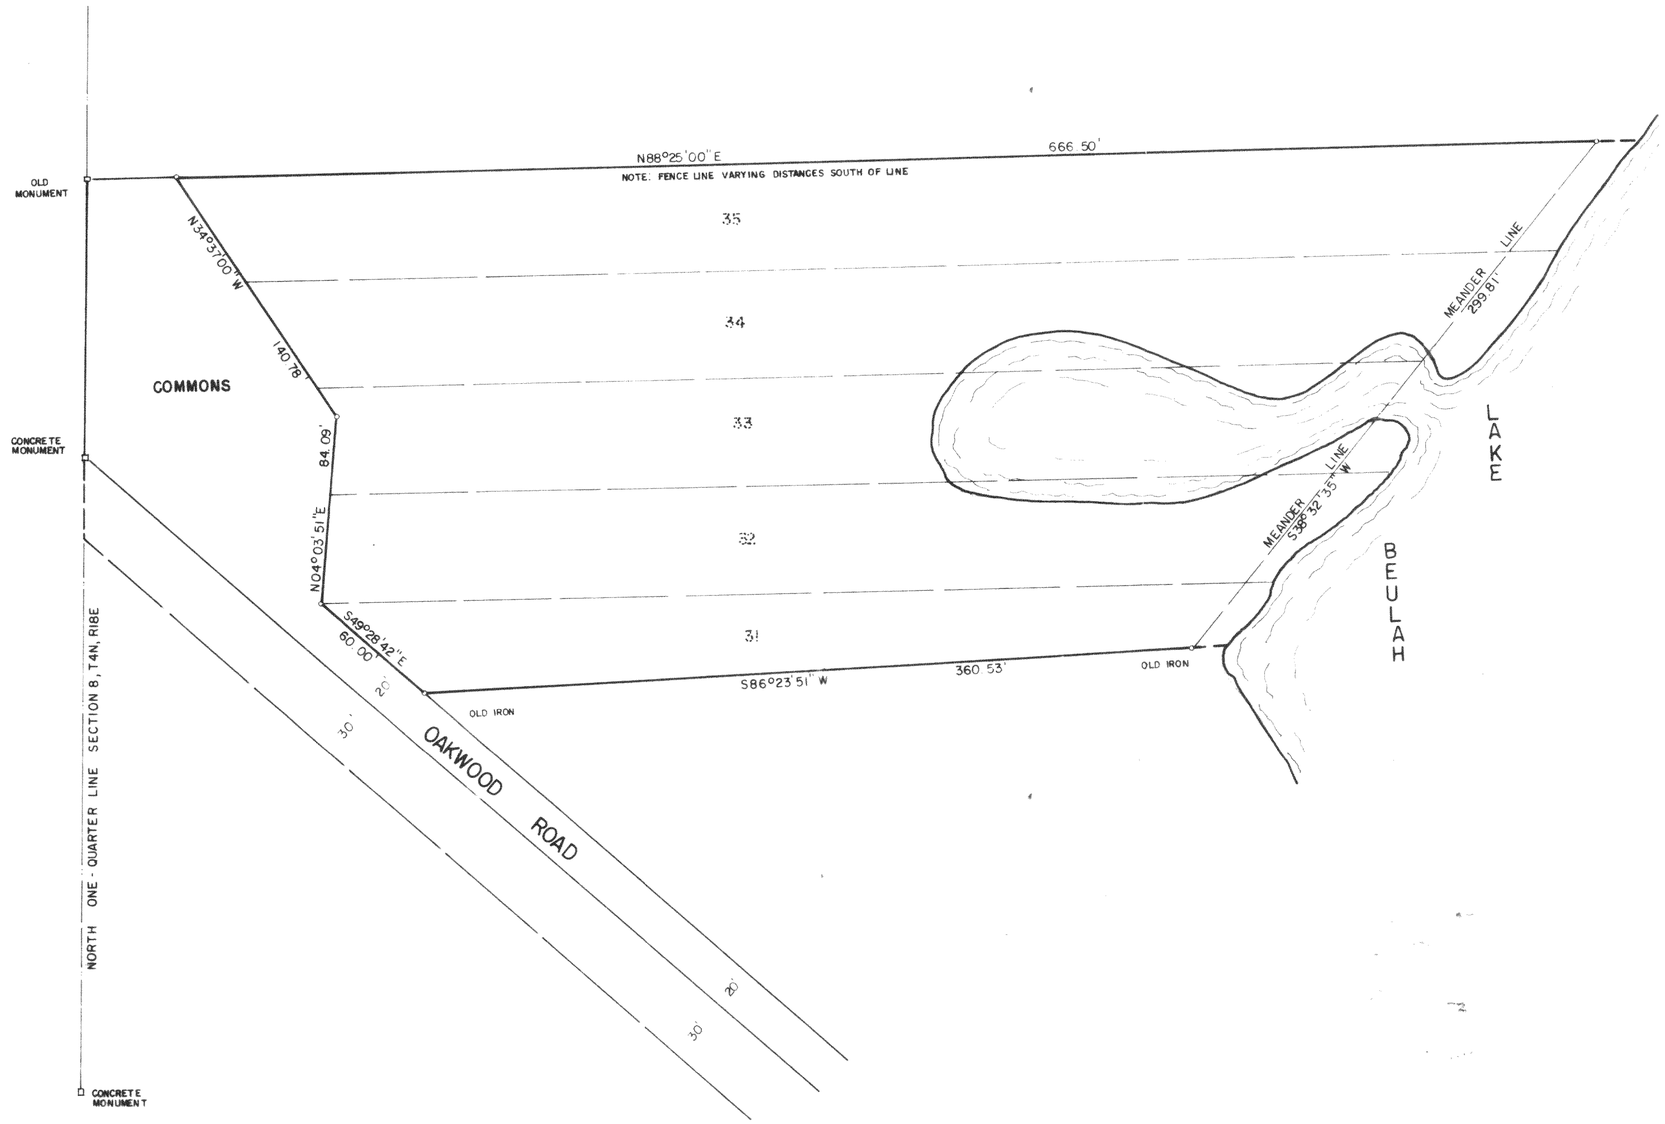

SCALE 1" = 50'
○ INDICATES IRON PIPE

We, Hoffmann, Polzin and Associates, do hereby certify that we have surveyed the lots indicated hereon as shown and that the plat herewith drawn is a correct representation of said survey.

Hoffmann, Polzin and Assoicates, Inc.
Donald R. Polzin, Vice-Pres. S-624

PLAT OF SURVEY

FOR

JOHN A. KIRCHGEORG

PART NE 1/4 SECTION 8, T. 4 N, R. 18 E.
TOWN OF EAST TROY, WALWORTH CO, WIS.
LOTS 31 THRU 35, OAKWOOD PARK SUBD.

BY - HOFFMANN, POLZIN & ASSOCIATES, Inc.
WAUKESHA COUNTY SURVEYORS OFFICE
LIBERTY 7-7242 WAUKESHA, WIS.

MEMBER - AM. CONGRESS OF SURVEYING & MAPPING SURVEYS GUARANTEED BY LLOYDS OF LONDON

DRAWN BY -	CHECKED BY -	DATE -	NUMBER -

Pcp-19

412-274