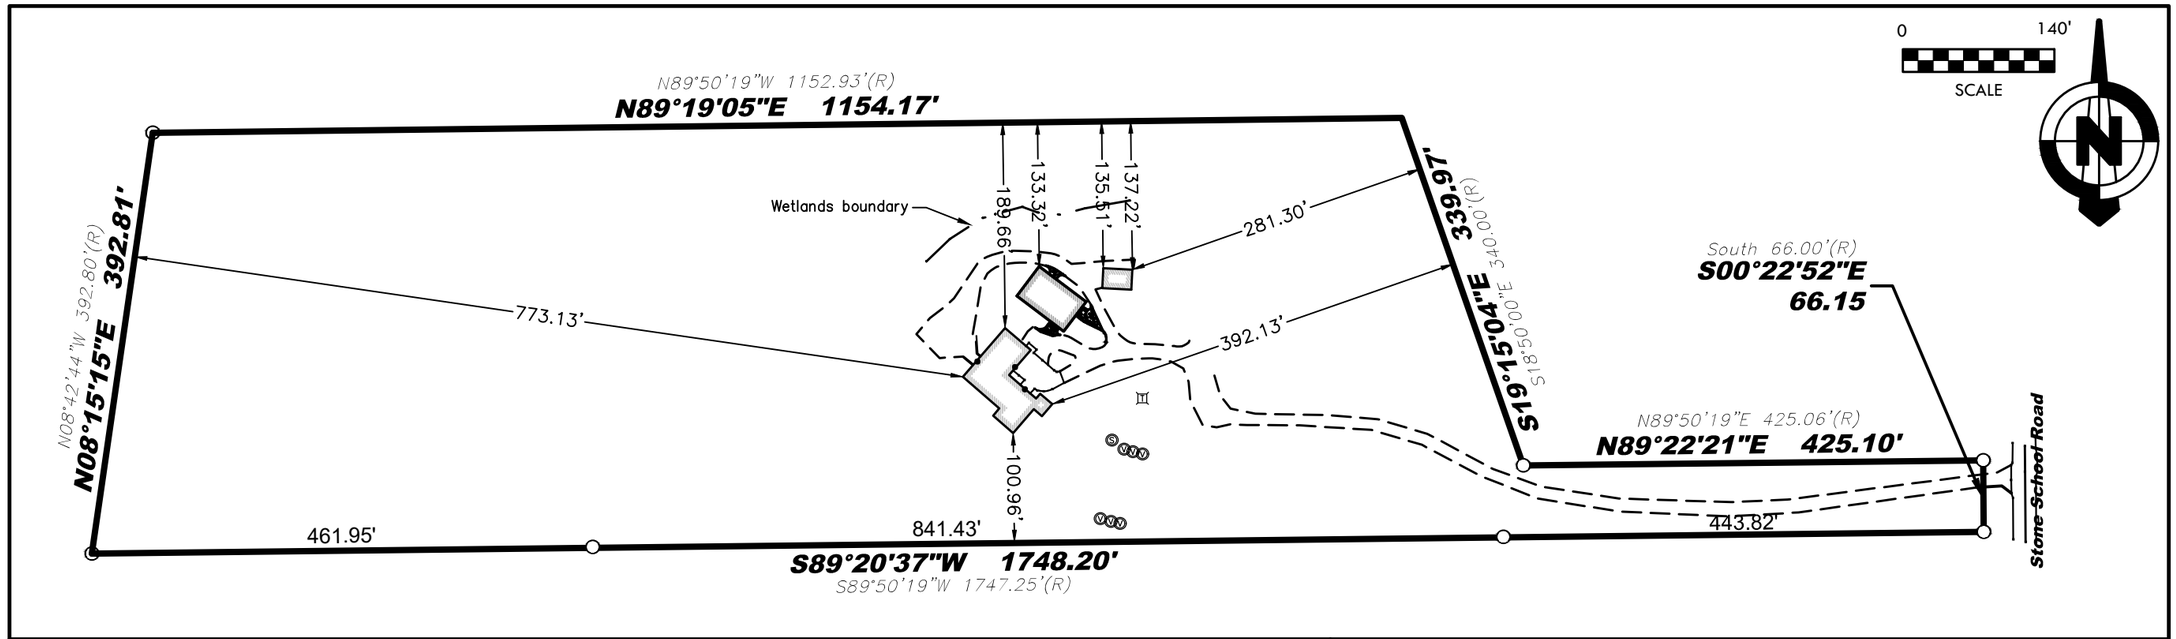

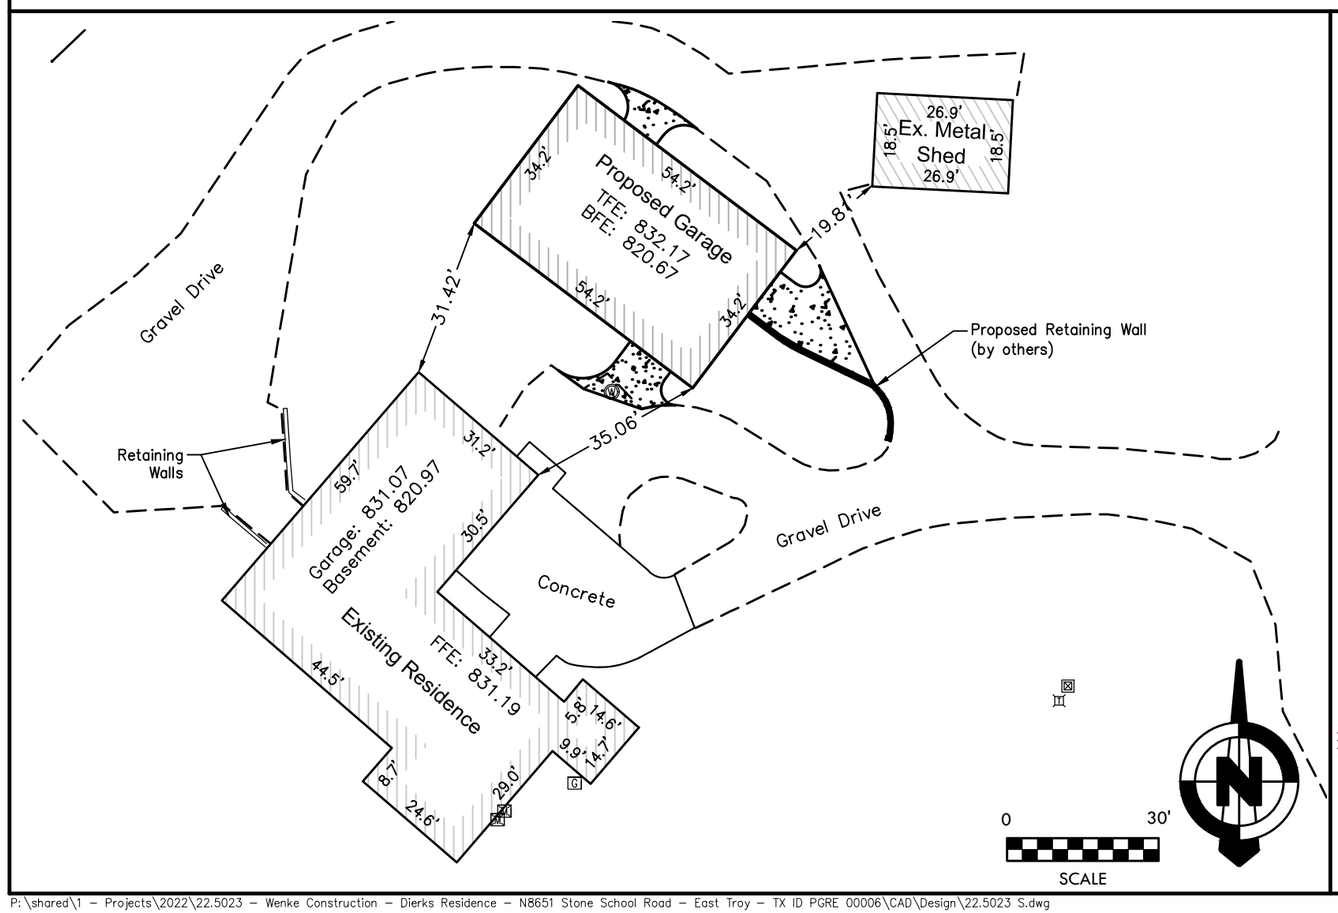

Legend:

- Found Iron Rod
- Found 1" Iron Pipe
- Septic Tank Cover
- Septic Vent
- Well
- Electric Meter
- Gas Meter
- Flag Pole
- Electric Transformer
- Telephone Pedestal

I have surveyed the above-described property and the above map is a true representation thereof and shows the size and location of the property, its exterior boundaries, the location and dimensions of all structures thereon, fences, apparent easements and roadways, and visible encroachments, if any.

No title commitment or results of a title search were provided to this office pertaining to this survey. This Plat of Survey may not reflect easements of record, encumbrances, restrictions, ownership, title evidence, or other facts that a current and accurate title search may disclose.

This survey is made for the exclusive use of the present owners of the property, and also those who purchase, mortgage, or insure the title thereto within one (1) year from date hereof; and as to them I warrant the accuracy of said survey map.

WISCONSIN
CHRISTOPHER S. HARTZELL
S-2833
WEST BEND, WI
LAND SURVEYOR

22 September 2022

Christopher S. Hartzell, Professional Land Surveyor, S-2833

Legal Description:
Lot 6 in Greystone Estates, being a subdivision of part of the Southeast ¼ and Southwest ¼ of the Northwest ¼, and the Northeast ¼ and Northwest ¼ of the Southwest ¼, all in Section 14, Township 4 North, Range 18 East, Town of East Troy, Walworth County, Wisconsin.

Tax ID: PGRE 00006

Permit Plat for Wenke Construction

N8651 Stone School Road, Town of East Troy, Wisconsin

Project No.
22.5023

LYNCH & ASSOCIATES
ENGINEERING CONSULTANTS, LLC
5482 S. WESTRIDGE DRIVE
NEW BERLIN, WI 53151
440 MILWAUKEE AVENUE
BURLINGTON, WI 53105
(262) 402-5040

P:\shared\1 - Projects\2022\22.5023 - Wenke Construction - Dierks Residence - N8651 Stone School Road - East Troy - TX ID PGRE 00006\CAD\Design\22.5023 S.dwg