
HAROLD H. KOLB

REGISTERED PROFESSIONAL LAND SURVEYOR
LAKE GENEVA, WISCONSIN

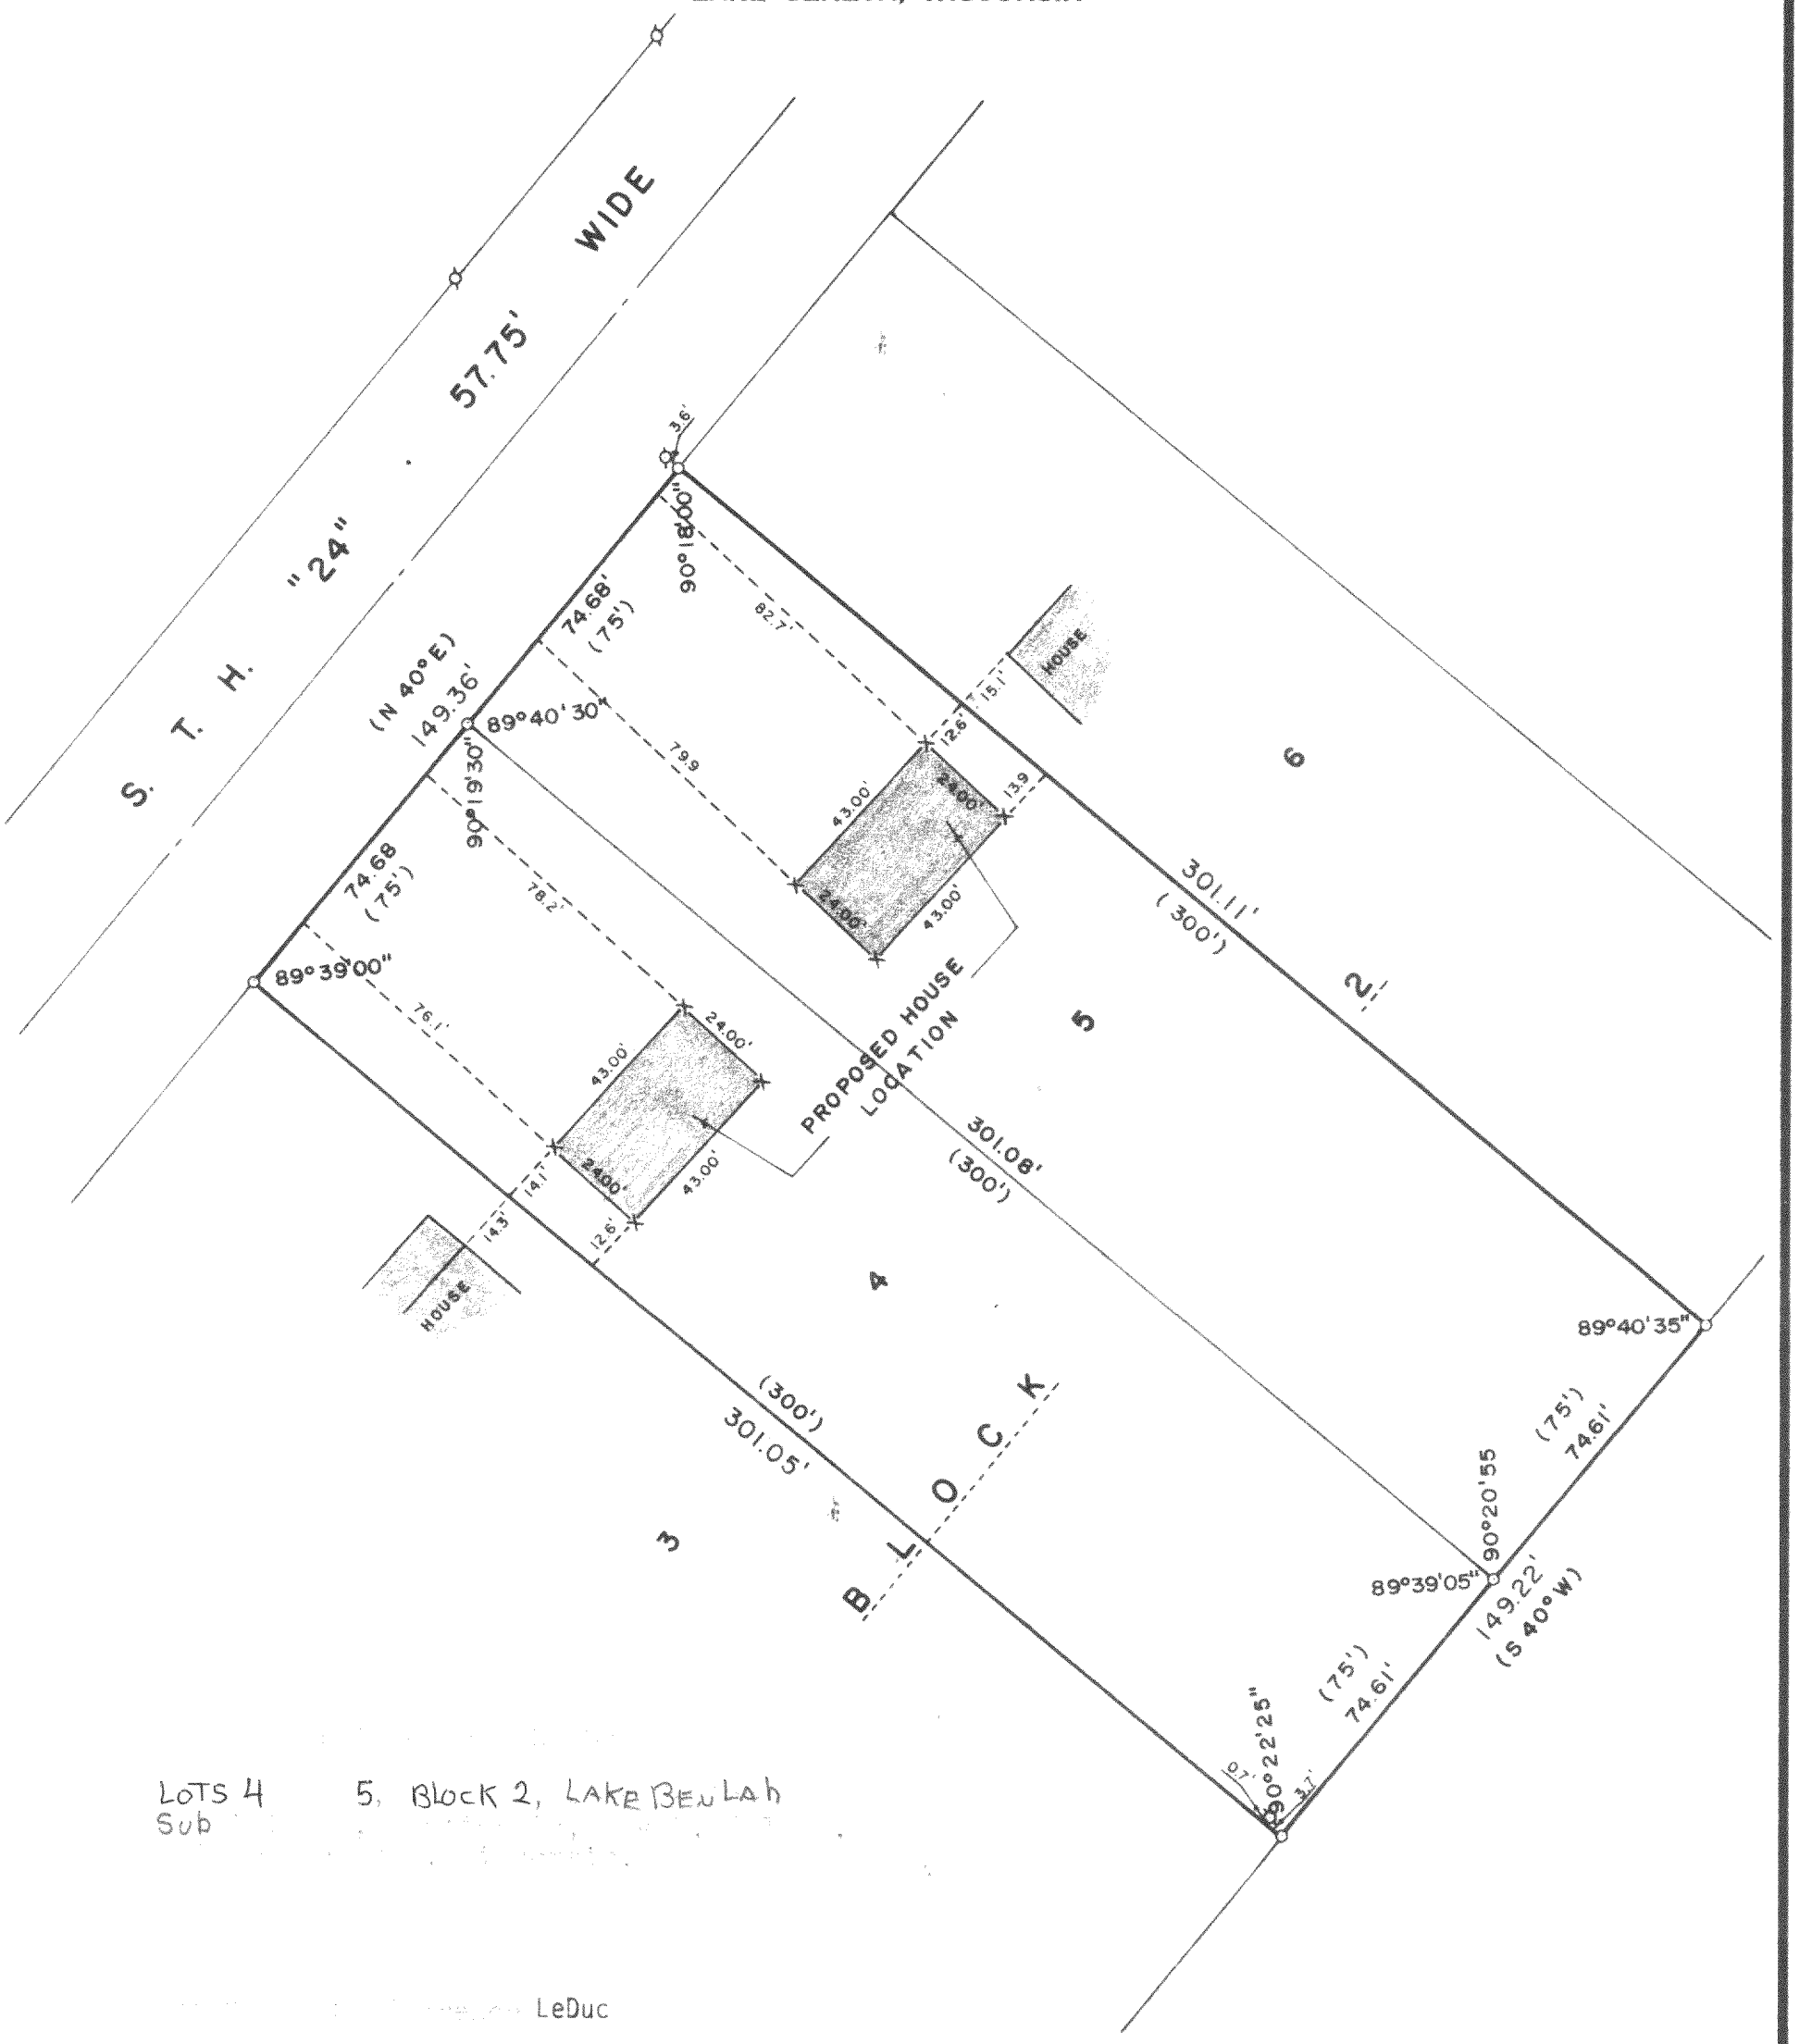

LOTS 4 5, BLOCK 2, LAKE BENLAH
Sub

LeDuc

N

SCALE: 1" = 40'

LEGEND

- ϕ — IRON PIPE FOUND
- O — IRON PIPE PLACED
- ● — CONCRETE MONUMENT
- x — SPIKE - 60 PENNY
- ( ) — AS PLATTED

WISCONSIN
A. DAVID JOHNSON
S-1132
LAND SURVEYOR

I, A. DAVID JOHNSON, DO HEREBY CERTIFY THAT I HAVE SURVEYED THE PROPERTY HEREON DESCRIBED ACCORDING TO THE OFFICIAL RECORDS, AND THAT THE PLAT HEREON IS A CORRECT REPRESENTATION OF THE LOT LINES.

A. David Johnson

A. DAVID JOHNSON
WISCONSIN REGISTERED LAND SURVEYOR, S-1132
DATE January 31, 1977

PLBS-10.10A

418-312

BRUNING 40-105 500-6-71