SURVEY FOR PROPOSED HOME LOCATION

LOT 14 OF ISLAND CLUB SUBDIVISION LOCATED IN SECTION 4, T4N, R18E TOWN OF EAST TROY, WALWORTH COUNTY WISCONSIN.

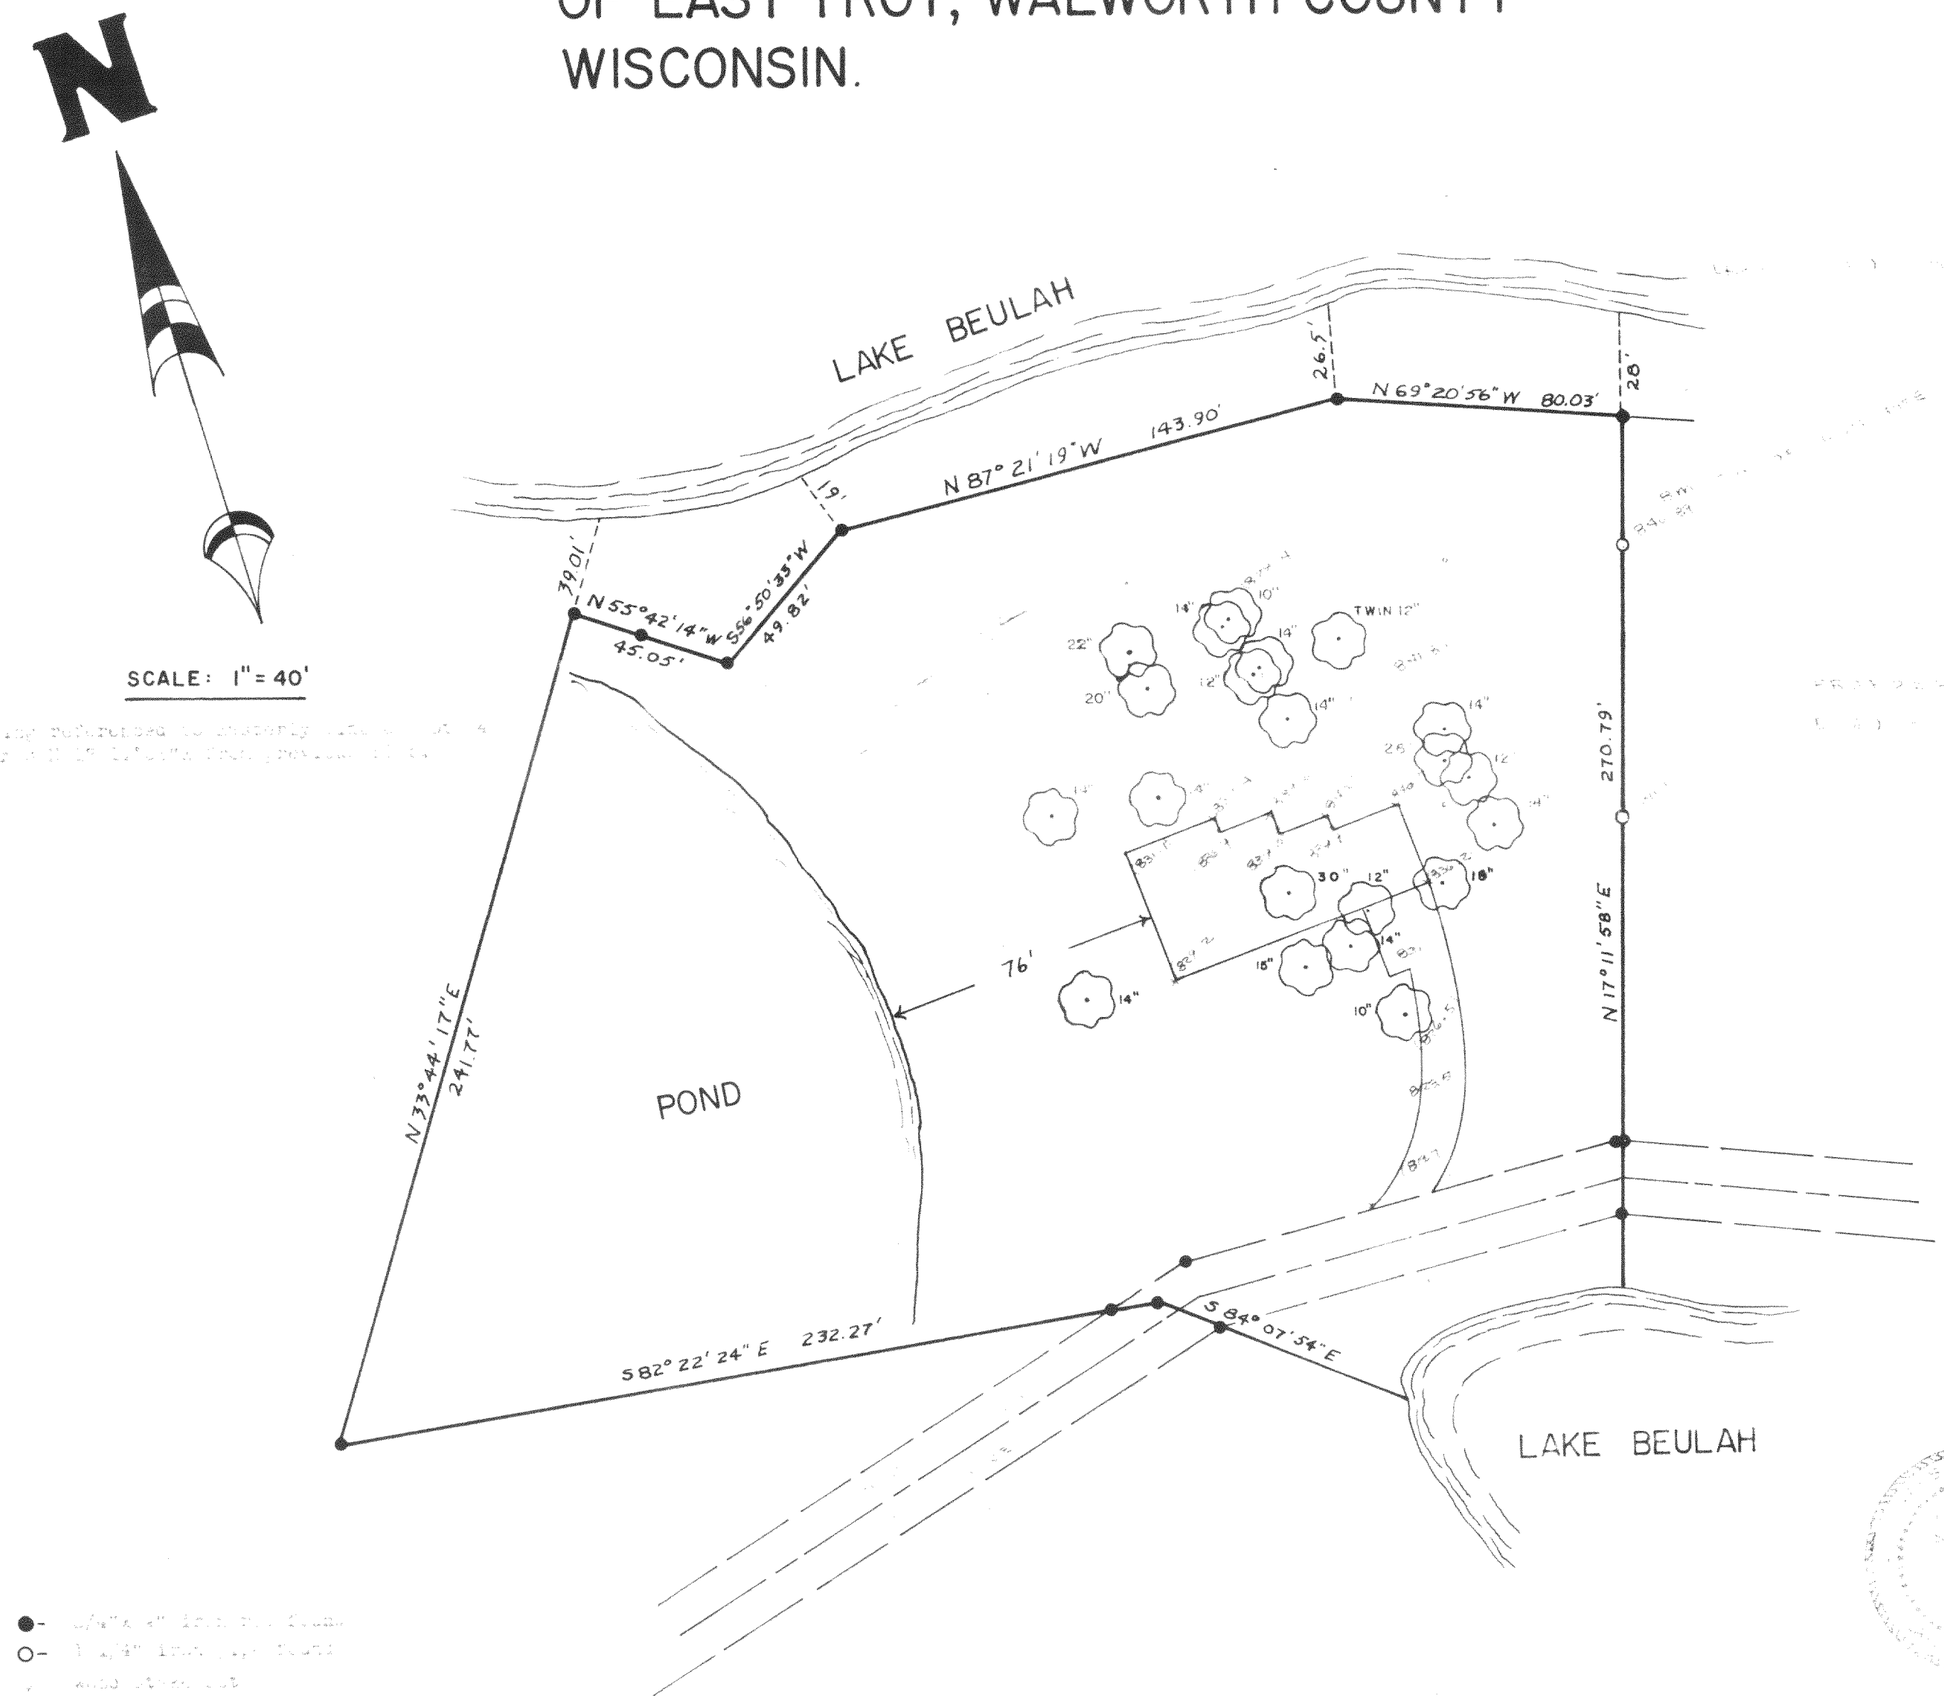

●- [illegible]
○- [illegible]

JENSEN & JOHNSON
Engineers & Surveyors
Elkhorn, Wisc.
414-723-3204

I, [illegible], Registered Land Surveyor, do hereby certify that the plat shown hereon is a true and accurate survey [illegible] true representation thereof and the exterior boundary lines and all divisions of said property are shown of record to [illegible] of my knowledge and belief.

[illegible] dated this 31st day of [illegible], [illegible] Sherman [illegible] 1977.
Registered Land Surveyor

SURVEYED FOR HERB HACKBARTH

P.O. 1658.214

P1-14
DH

418-332