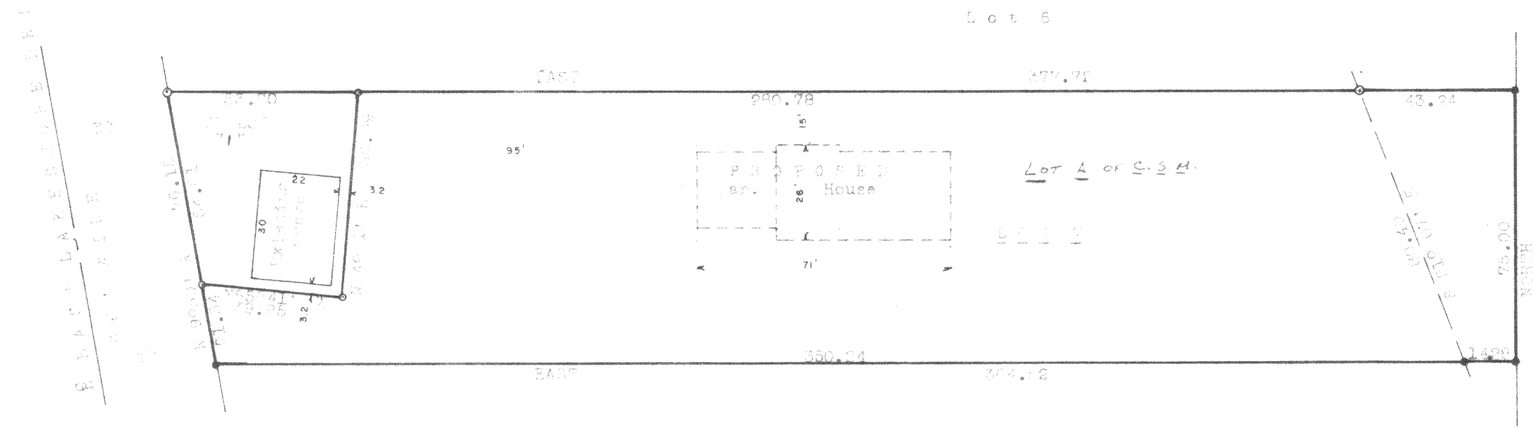

LEGEND

- Found 1" Iron Pipe
- ⊙ Found 1" Iron Pipe in Concrete Base
- ○ Set 1" Iron Pipe

WISCONSIN
KENNETH R. REESMAN
S-1351
BURLINGTON, WIS.
LAND SURVEYOR

"I hereby certify that I have surveyed the above described property and that the above plat is an accurate survey and true representation thereof and correctly shows the exterior boundary lines and location of buildings on said property and the correct measurements thereof."

Kenneth R. Reesman, R.L.S. 1351

PLAT OF SURVEY & PROPOSED HOUSE LOCATION
for
TOM REIMER
of
Lot 7 of McGregor Highlands Subdivision, located in Government Lot 2 in the SE¼ of the NE¼ of Section 9, T 4 N., R 18E., Town of East Troy, Walworth County, Wisconsin

DATE 3-31-79	ROBERS & BOYD, INC. CONSULTING ENGINEERS 109 S. SPRING ST. BURLINGTON, WIS. (414) 763-2652	JOB NO. 79022-B
SCALE 1"=70'		CHECKED Krr
DRAWN W.S.		SHEET 1 OF 1
REVISED		

PMGH-7

K & E 10-7155 100-4-76

418 -382