
Plat of Survey

Survey For TRUSTWAY HOMES, INC.
Location 201 Hickory Road James Haasch

Description Lot 23 & 24, Block 12, MIRAMAR SUBDIVISION, being a part of the North East 1/4 and the South East 1/4 of Section 10, and the North West 1/4 and the South West 1/4 of Section 11, all in Town 4 North, Range 18 East, in the Town of East Troy, Walworth County, Wisconsin.

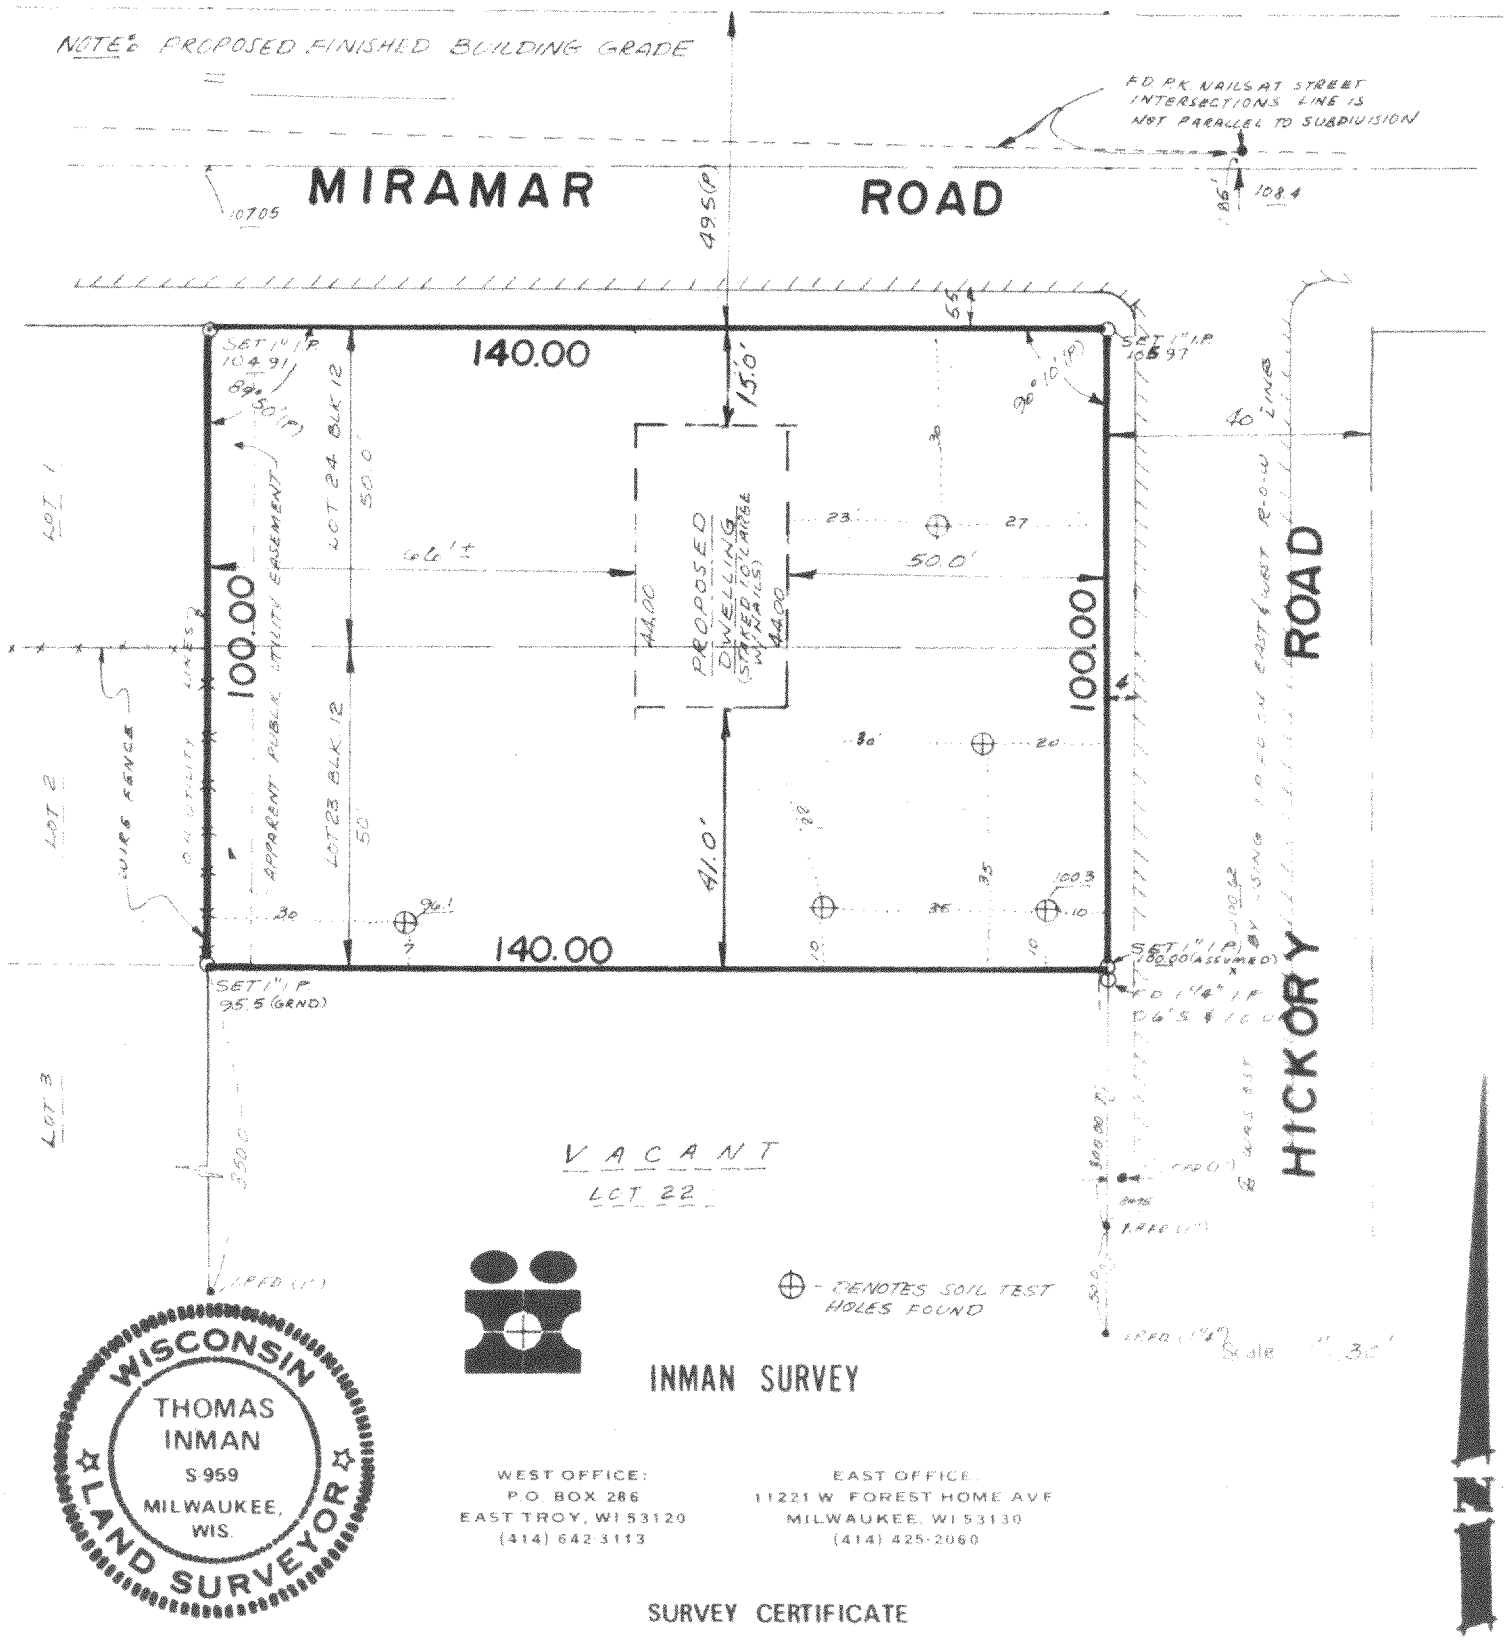

WISCONSIN
THOMAS INMAN
S-959
MILWAUKEE, WIS.
LAND SURVEYOR

INMAN SURVEY

WEST OFFICE:
P.O. BOX 286
EAST TROY, WI 53120
(414) 642-3113

EAST OFFICE:
11221 W. FOREST HOME AVE
MILWAUKEE, WI 53130
(414) 425-2060

SURVEY CERTIFICATE

State of Wisconsin)
Milwaukee County) ss I certify that I have surveyed the above described (property) and the above map is a true representation thereof and shows the size and location of the Property, its exterior boundaries, the location and dimensions of all visible structures thereon, fences, apparent easements and roadways and visible encroachments, if any.

This survey is made for the exclusive use of the present owners of the Property, and also those who purchase, mortgage, or guarantee the title thereto within one (1) year from date hereof.

Thomas Inman
THOMAS INMAN, Registered Land Surveyor

DATE: 2/4/80
JOB NO.: 867

PMR-141


Plat of Survey

Survey for: TRIGTRAY HOLDS, LTD

Location: 901 Miramar Road

Job No. Prosch

Description: Lot 23 ... Block 12, MIRAMAR [illegible], being a part of the North East 1/4 and the North West 1/4 of Section 10, and the North West 1/4 and the South West 1/4 of Section 11, all in Town 4 North, Range 16 East, in the Town of East Troy, Walworth County, Wisconsin.

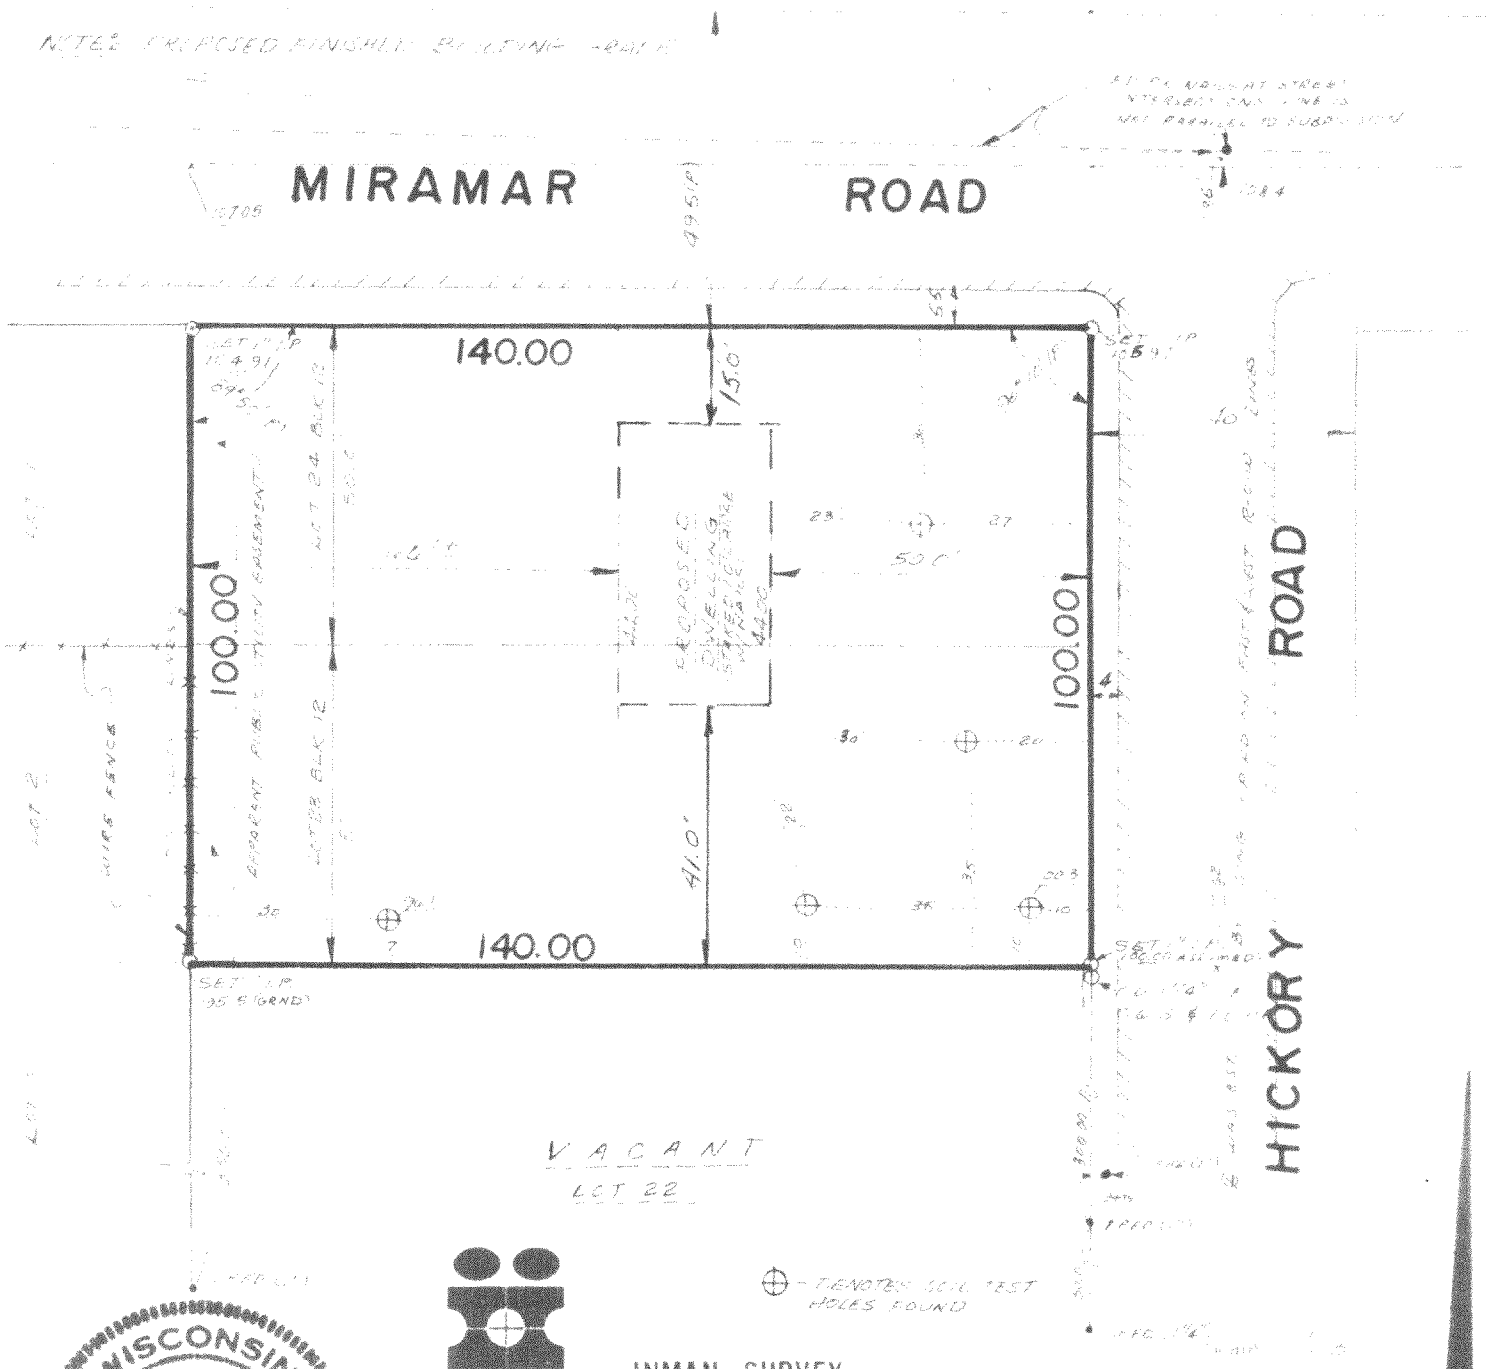
MIRAMAR ROAD
HICKORY ROAD
140.00
140.00
100.00
100.00
150'
41.0'
50'
PROPOSED DWELLING
VACANT
LOT 22
LOT 24 BLK 12
SET 1" I.P. IN 4.91
SET 1" I.P. 35' S (GRND)
SET 1" I.P. ASSUMED
4.91 I.P.
1.0 I.P.
1.0 I.P. FOUND
1" I.P. FOUND
PROPOSED FINISHED BUILDING GRADE
4.4 CALCULATED STREET CENTERLINE IS NOT PARALLEL TO SUBDIVISION
1.0 I.P.
1.0 I.P. FOUND
1.0 I.P. FOUND
1.0 I.P. FOUND