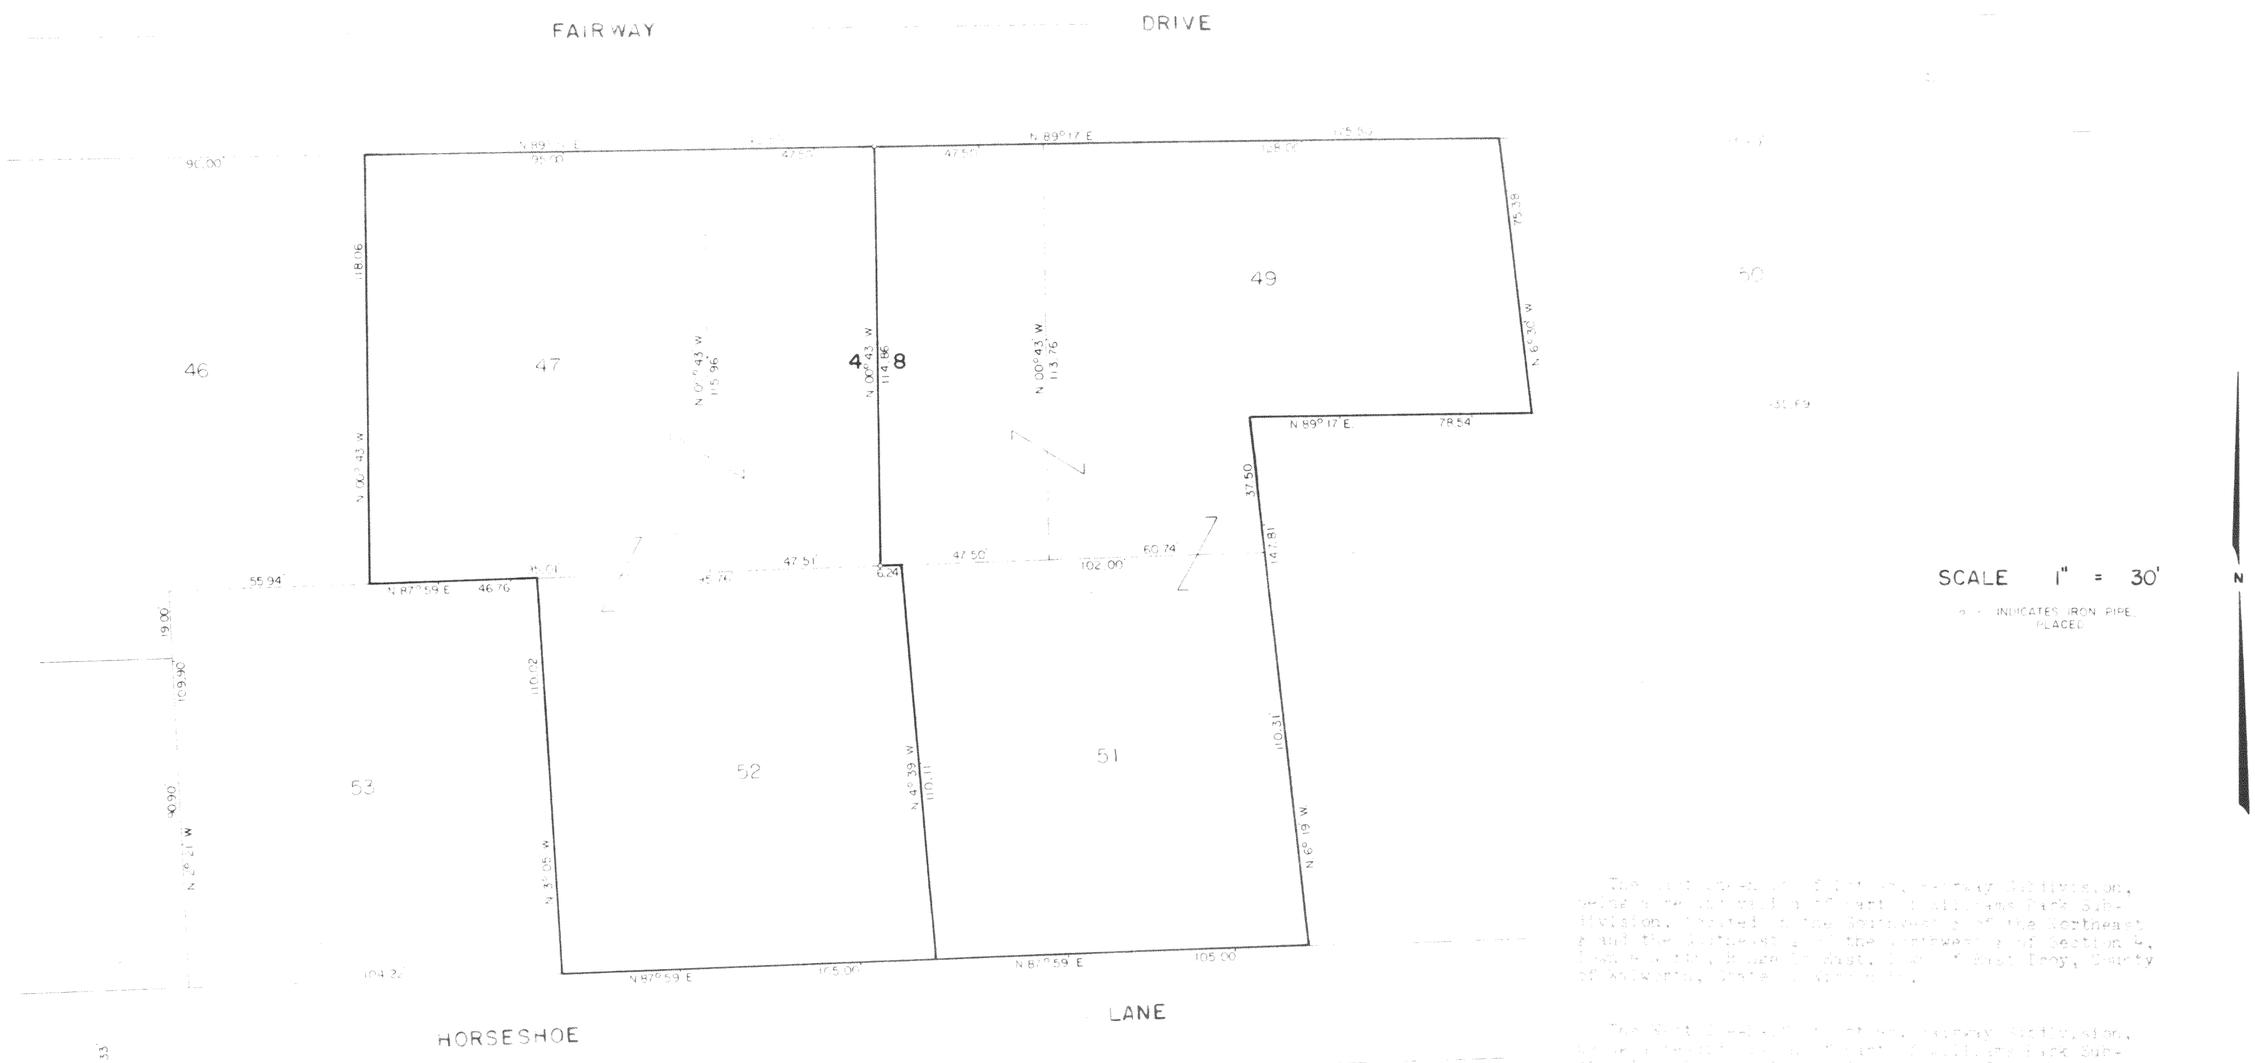

CERTIFICATION

[illegible] THE ABOVE DESCRIBED PROPERTY AND THE ABOVE MADE A TRUE REPRESENTATION HEREOF AND SHOWS THE SIZE AND LOCATION OF THE PROPERTY, ITS EXTERIOR BOUNDARIES, [illegible] DIMENSIONS OF ALL BUILDINGS THEREON, ITS APPARENT EASEMENTS AND ROADWAYS, [illegible] ENCROACHMENTS, IF ANY.

THIS SURVEY IS MADE FOR THE EXCLUSIVE USE OF THE PRESENT OWNERS OF THE PROPERTY AND ALSO [illegible] PURCHASE, MORTGAGE, OR GUARANTEE THE TITLE THERETO WITHIN ONE YEAR FROM DATE HEREOF, AND ALSO THEM WARRANT THE ACCURACY OF SAID SURVEY AND MAP.

DATED APRIL 24 1981.

RONALD H. ZIMMERMAN S-308

PLAT OF SURVEY

FOR

ROBERT PiQUETT - RALPH HAAS

PART N.E.¼ & N.W.¼ SECTION 4 T 4 N. R.18 E.
TOWN OF EAST TROY, WALWORTH COUNTY, WISCONSIN

BY · RONALD H. ZIMMERMAN
REGISTERED LAND SURVEYOR
WAUKESHA, WIS. 542-5616

DRAWN BY --	DATE -- 4-24-81
CHK'D BY --	FILE --

PE-47, 49

418-499

B.P. INC.