
AUTHORIZATION CERTIFICATE

I hereby certify that I have been authorized, under the direction of the Bureau of Aeronautics, Wisconsin Department of Transportation through an agency agreement with the Village of East Troy to survey, map and describe the the property as shown on this plat.

BEING A PART OF THE SE 1/4 OF SECTION 16, T.4N., R.18E. IN THE TOWN OF EAST TROY, WALWORTH COUNTY, WISCONSIN

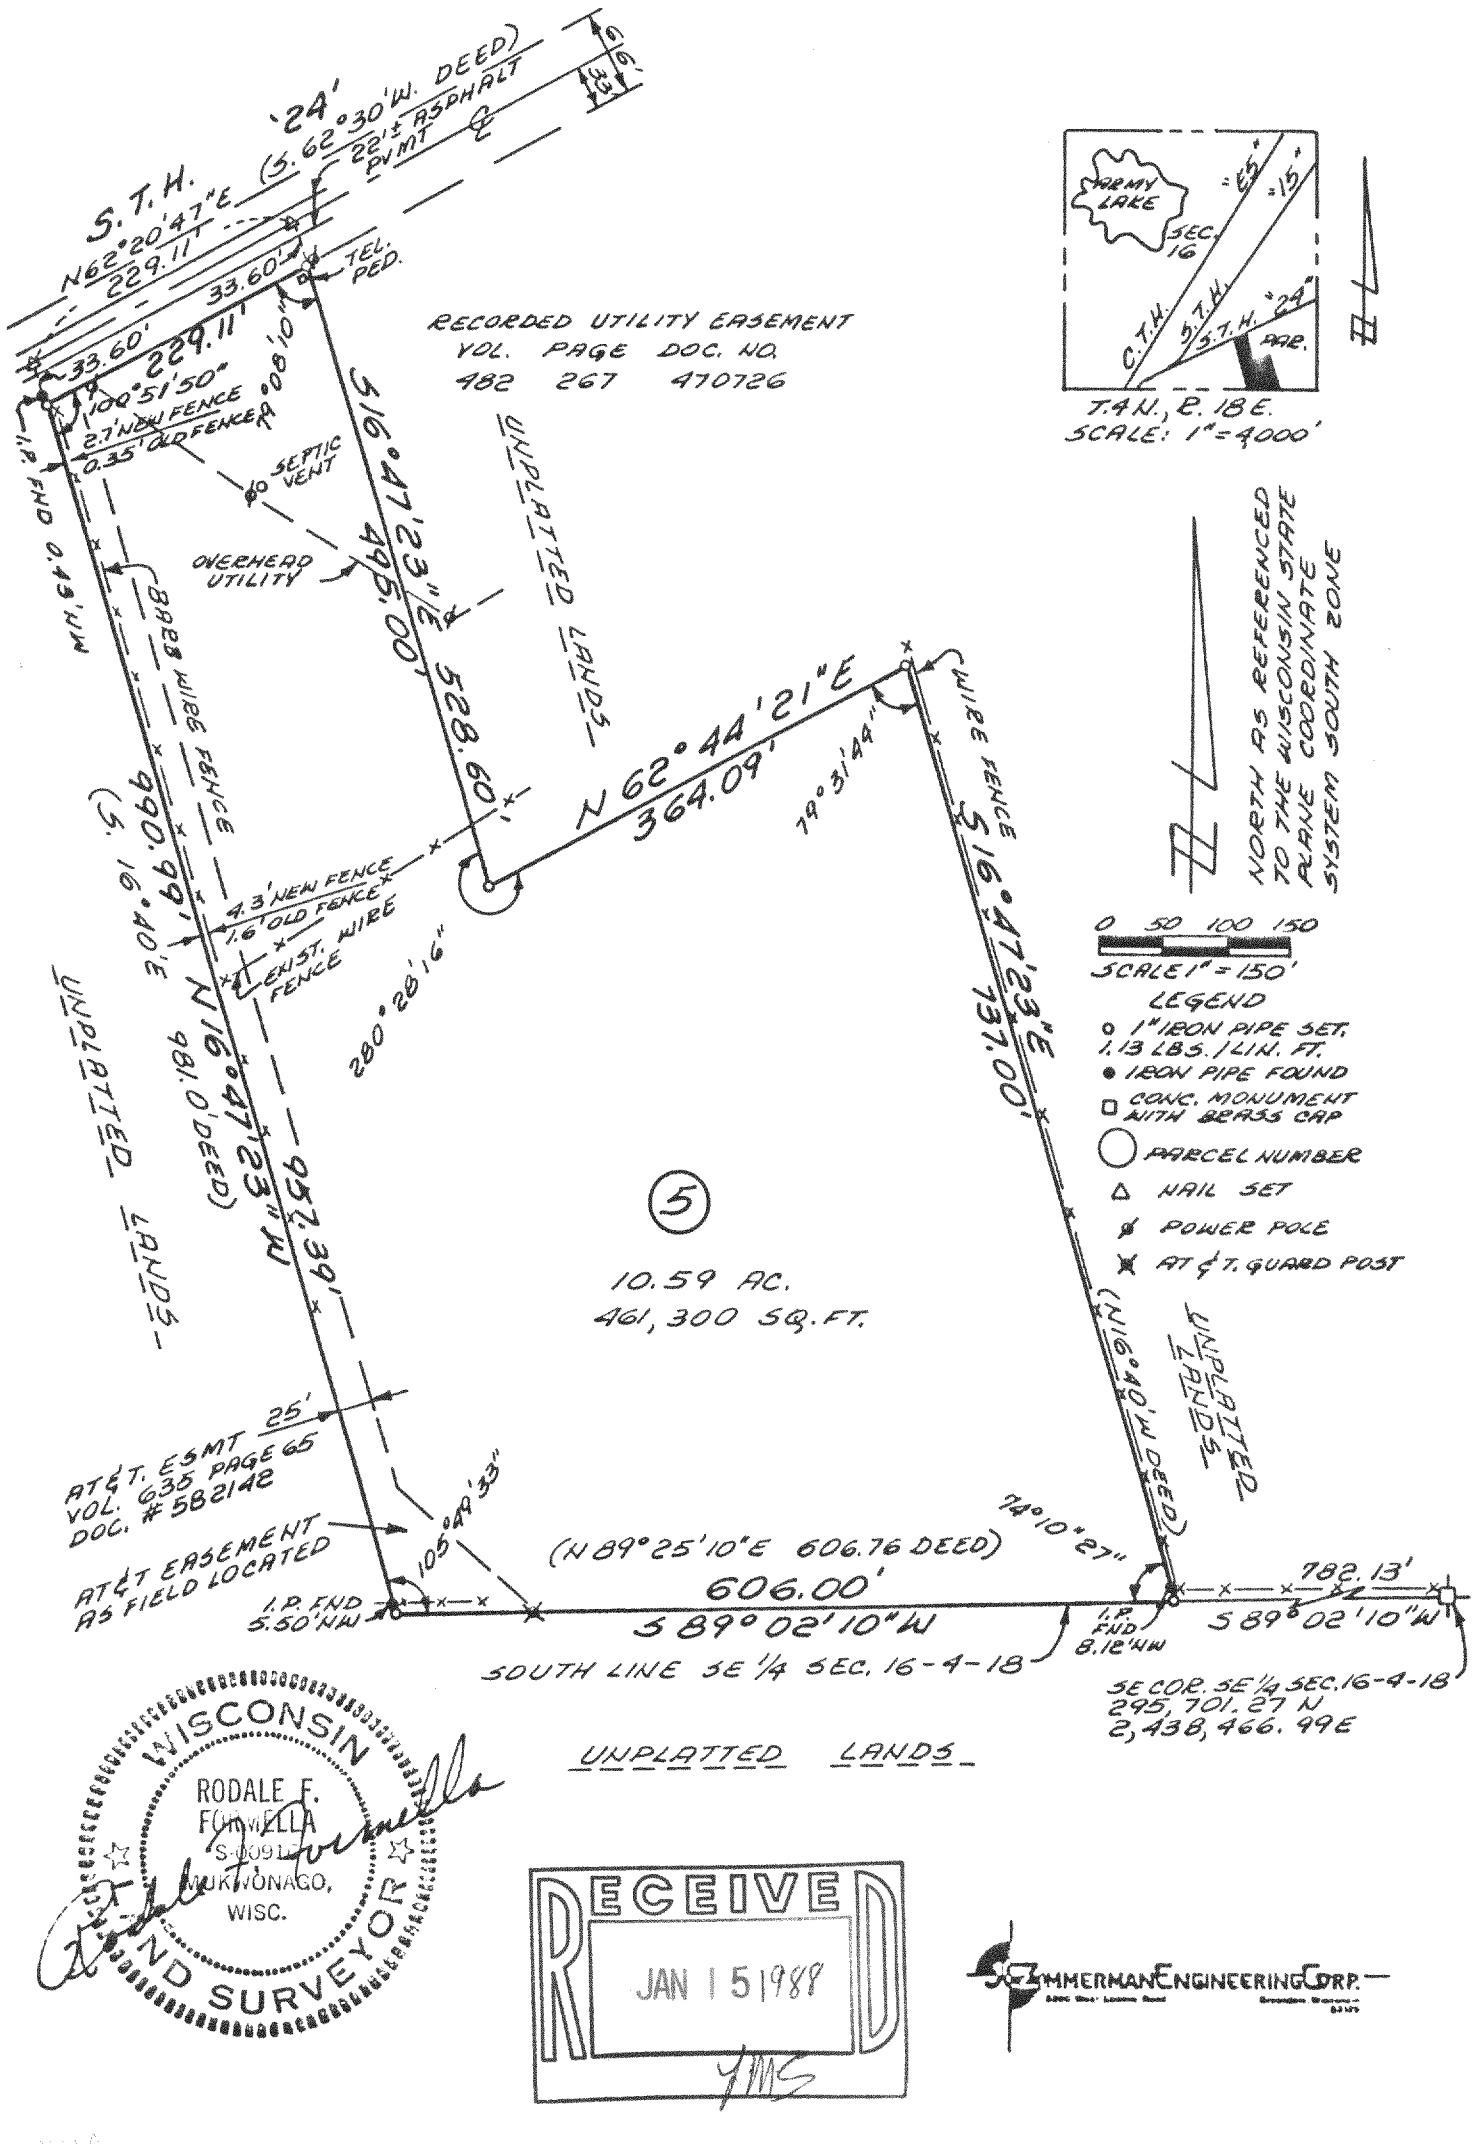

WISCONSIN
RODALE F. FORMELLA
S-1009
MUKWONAGO, WISC.
REGISTERED LAND SURVEYOR

RECEIVED
JAN 15 1988

ZIMMERMAN ENGINEERING CORP.