
PLAT OF SURVEY

LOTS 9 AND 10, BLOCK 6 OF
MIRAMAR SUBDIVISION LOCATED
IN SECTIONS 10 & 11, T 4 N, R 18 E,
WALWORTH COUNTY, WISCONSIN

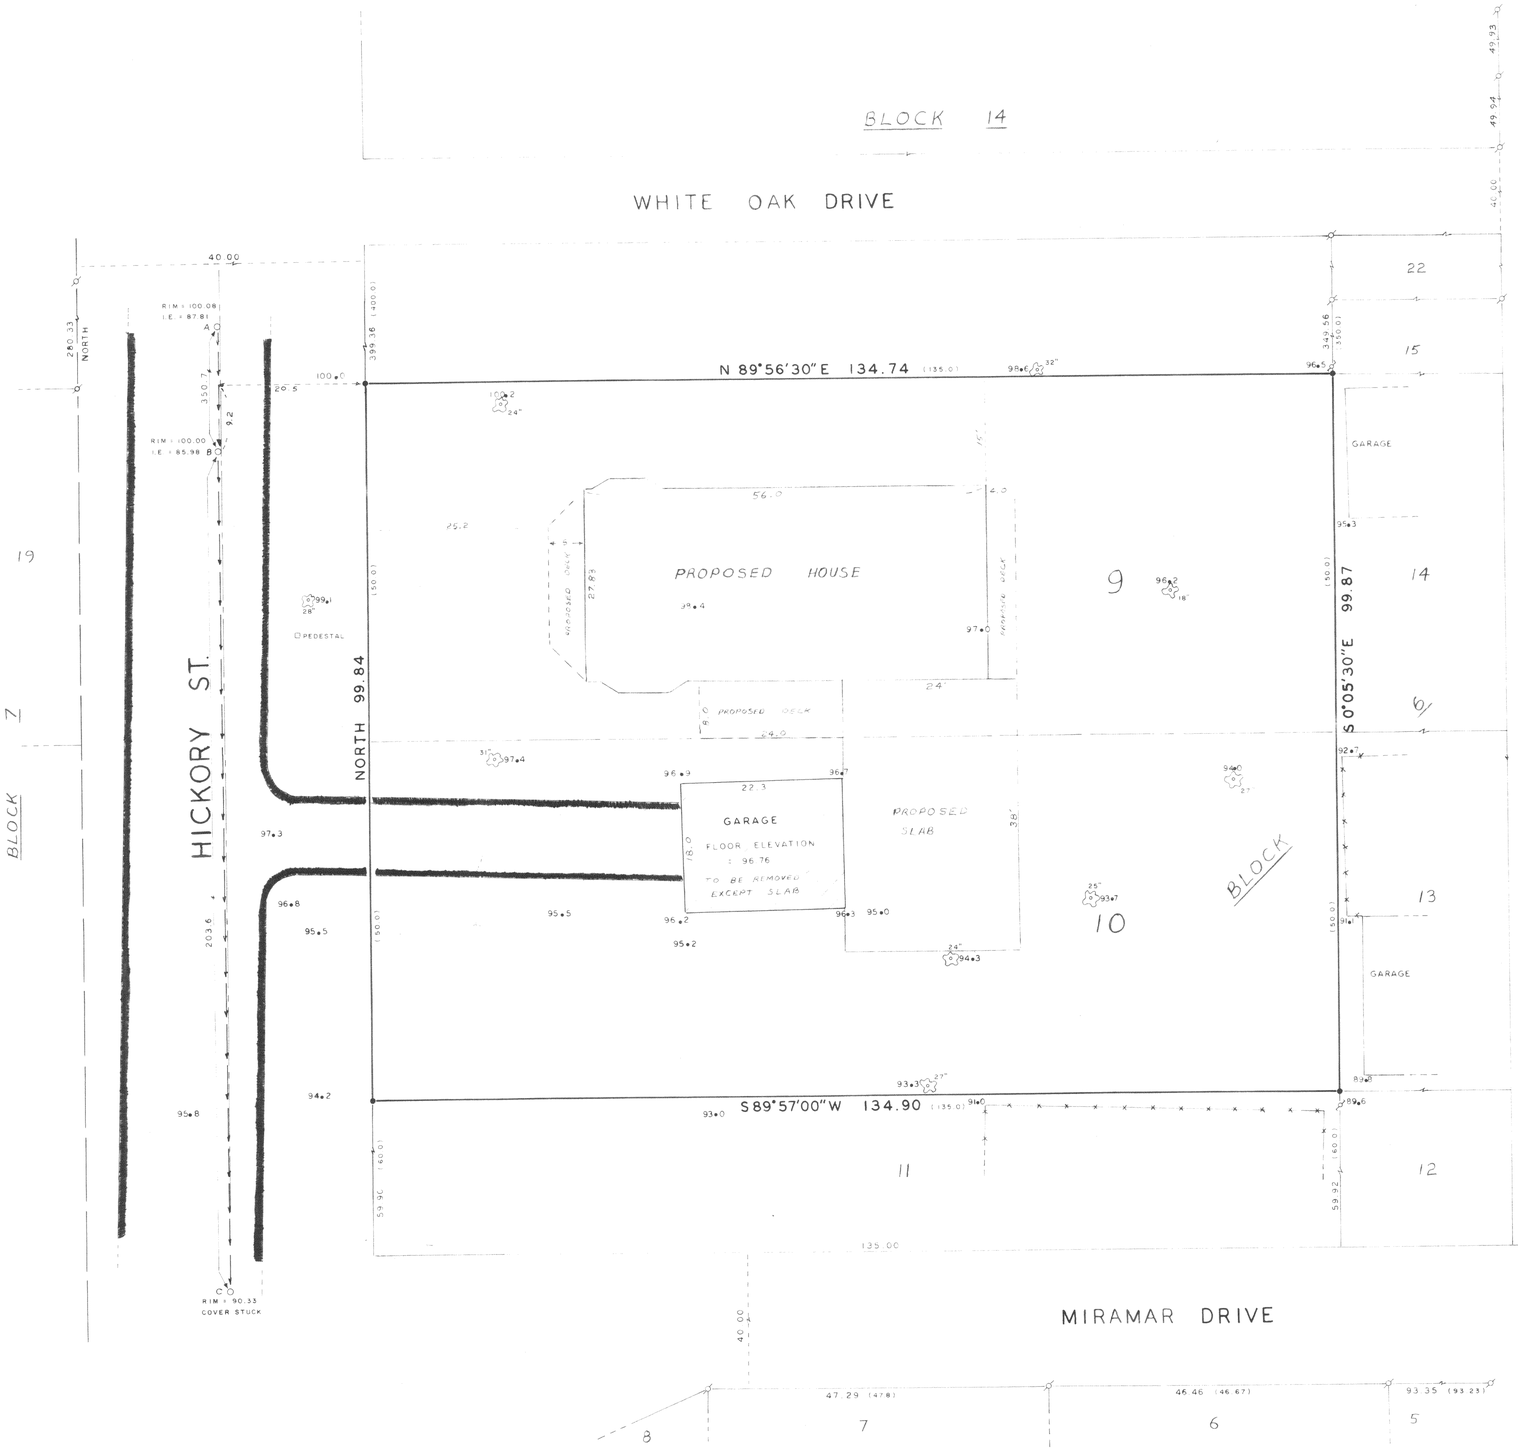

ORDERED BY: Giacomo Kaufman
P.O. Box 401
East Troy, WI 53120
(414)594-2667

BEARINGS REFERENCED TO THE EAST LINE OF HICKORY STREET ASSUMED AS NORTH

NOTE: ELEVATIONS ARE REFERENCED TO THE NORTH RIM OF MANHOLE B - ASSUMED AS 100.00

NOTE: Sewer lateral must be constructed from the street to the house to check sewer main elevation.

RECEIVED
NOV 20 1991

Copyright © 1991 by Jensen Surveying & Mapping S.C.

All rights reserved. No part of this survey plat may be reproduced or transmitted in any form by any means - graphic, electronic, or mechanical, including photocopying, tracing, or information storage and retrieval systems - without permission in writing from Thomas P.A. Jensen, Jensen Surveying & Mapping S.C.

I, Thomas P.A. Jensen, Wisconsin Registered Land Surveyor, do hereby certify that this survey was performed by me, or under my direction, in full compliance with the owner's/agent's instructions and Chapter A-E 7 of the Wisconsin Administrative Code "Minimum Standards For Property Surveys"; and that this map is an accurate representation thereof to the best of my knowledge and belief.

Thomas P.A. Jensen R.L.S-1084
Jensen Surveying & Mapping S.C.

WISCONSIN
THOMAS P. A.
JENSEN
S-1084
ELKHORN,
WIS.
LAND SURVEYOR

Note: This survey plat is not certified unless signed and sealed in red ink.

Mapping date: 10-7-1991
Revisions:

Scale: 1" = 10'
0 5 10 20

N

JENSEN SURVEYING & MAPPING S.C.
45 South Wisconsin Street P.O. Box 322
Elkhorn, Wisconsin. 53121
(414) 723-3434

Legend
- FOUND IRON PIPE
- ( ) RECORDED DIMENSION
- SET IRON ROD 3/4" x 24"
- POWER POLE
- MANHOLE
- BLACKTOP SURFACE
- OAK TREE
- BOARD FENCE

Sheet no. 1 of 1 Sheets.

Job reference number
1991.179

1991.179

418-799

PMR-76
PMR-77