LEGAL DESCRIPTION AS FURNISHED:

PARCEL 9: A parcel of land located in the Southeast 1/4 of Section 20 AND in the Northeast 1/4 of Section 29, Township 4 North, Range 18 East in the Township of East Troy, Walworth County, Wisconsin, described as follows, to-wit: Beginning at the Northeast corner of said Section 29; thence South along the Section line, 1320 feet more or less to the East-West 1/16th line in the Northeast 1/4 of said Section 29, thence West along the said East-West 1/16th Section line to the Easterly right-of-way line of proposed State Highway 15; thence Northeasterly along the said Easterly right-of-way line of said State Highway 15 to the East line of said Section 20; thence South along the East line of said Section 20 to the place of beginning, containing 22.5 acres of land more or less.

PARCEL 10: The North 1/2 of the North 1/2 of Section 28, Township 4 North, Range 18 East in the Township of East Troy, Walworth County, Wisconsin.

ALSO, the South 1/2 of Section 21, Township 4 North, Range 18 East in the Township of East Troy, Walworth County, Wisconsin;
EXCEPTING:
One-Half acre used for school grounds in the Northeast corner thereof.


ALSO, the Southeast 1/4 of the Southwest 1/4 of Section 21, all that part of the West 1/2 of the Northwest 1/4 of Section 21 that lies South of the Center of the East Troy and Mukwonago Road, in Township 4 North, Range 18 East, in the Township of East Troy, Walworth County, Wisconsin.

ALSO, the Southwest 1/4 of the Northeast 1/4 of Section 21 of Township 4 North, Range 18 East in the Township of East Troy, Walworth County, Wisconsin.

1. The North 1/2 of the Northwest 1/4 of Section 28;
2. The South 1/2 of Section 21, excepting 1/2 acre used for school grounds in the Northeast corner thereof as described in the deed to the Trustees of School District No. 2, dated October 19, 1840, and recorded in Volume 1 of Deeds at page 320;
3. The Southeast 1/4 of the Northwest 1/4 of Section 21, all that part of the West 1/2 of the Northwest 1/4 of Section 21 that lies South of the center of the East Troy and Mukwonago road;
4. The Southwest 1/4 of the Northeast 1/4 of Section 21; All in Township 4 North, Range 18 East.

A parcel of land located in the Southeast 1/4 of Section 20 and in the Northeast 1/4 of Section 29 of Township 4 North, Range 18 East, Walworth County, Wisconsin described as follows, to-wit:

NOTE: LEGAL DESCRIPTIONS FOR PARCELS SOLD TO THE AIRPORT NOT FURNISHED.

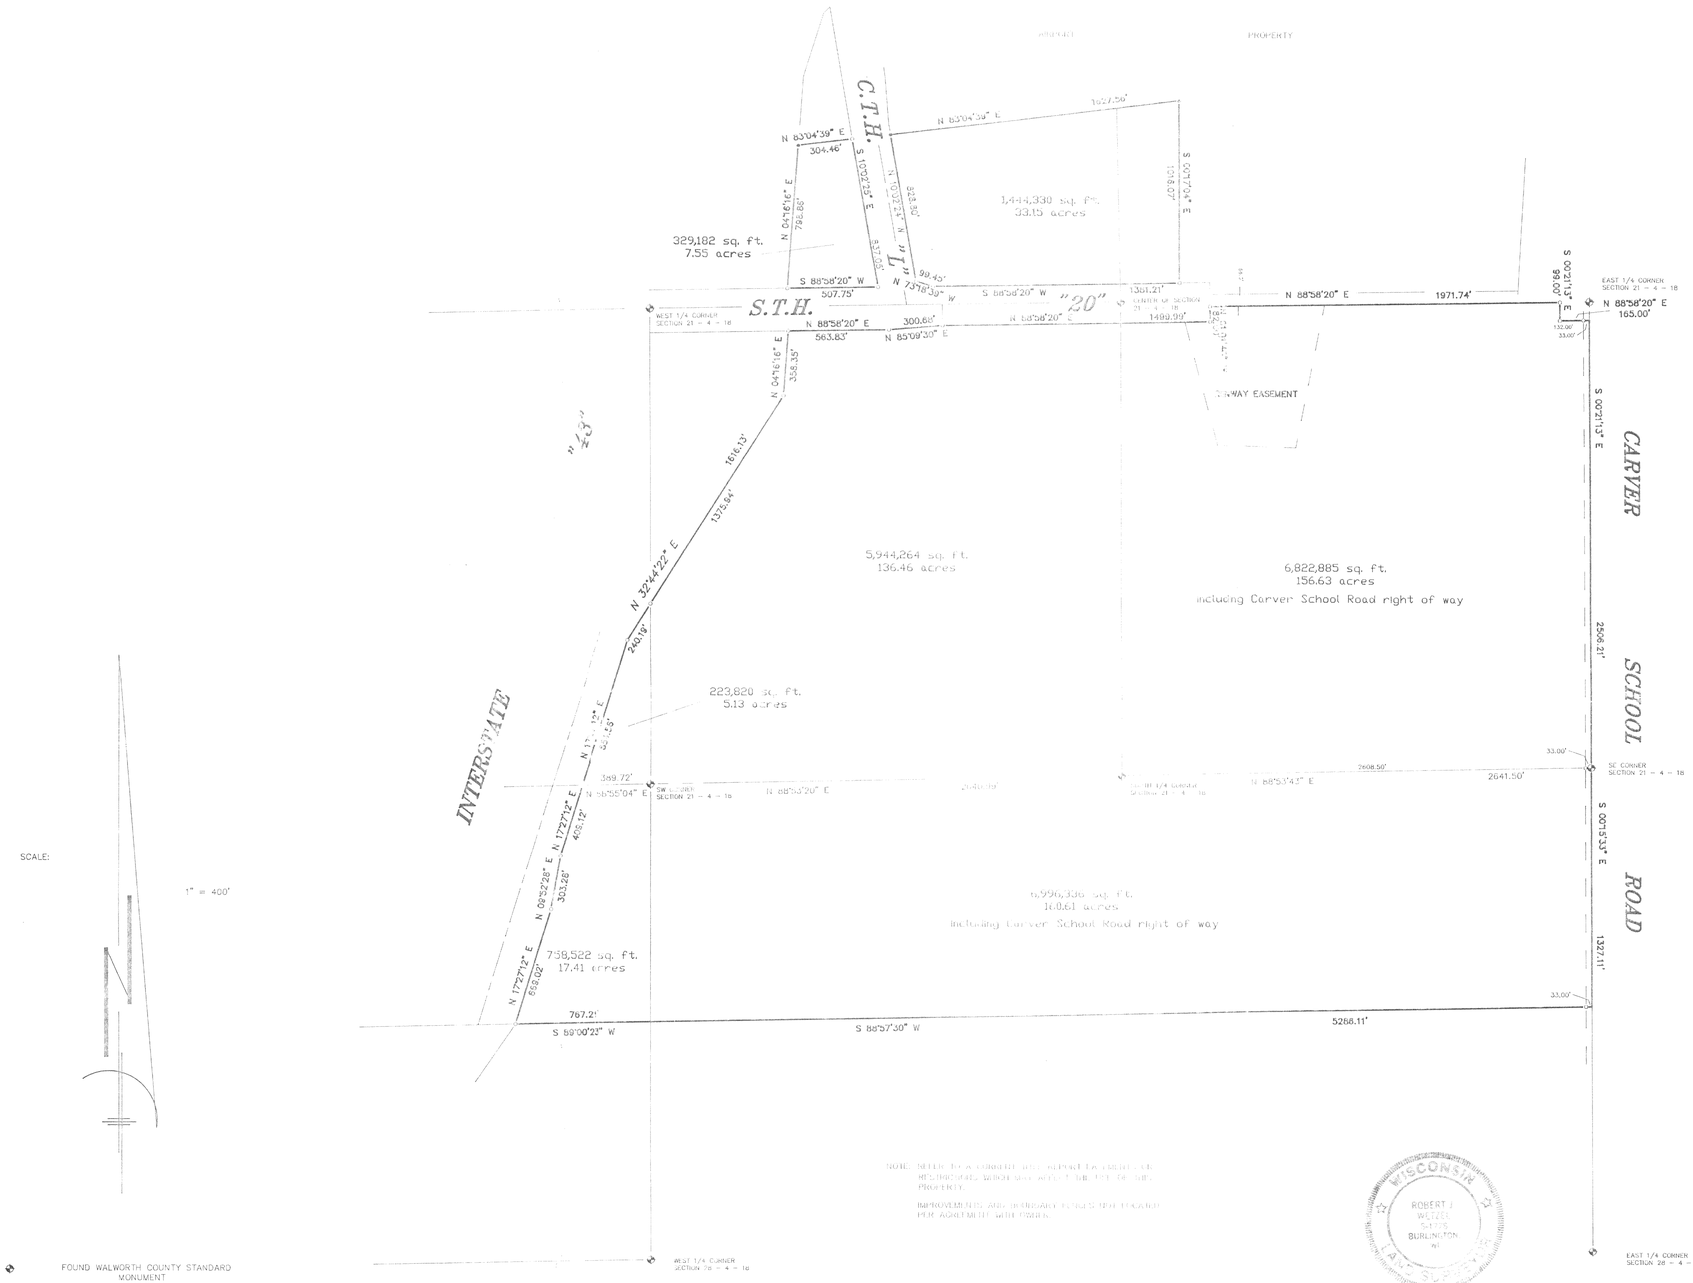

SCALE: 1" = 400'

NOTE: SEE DEED FOR CORRECT BEARINGS AND DISTANCES. BEARINGS WHICH ARE NOT IN THE DEED ARE FOR THIS SURVEY.

IMPROVEMENTS ARE APPROXIMATE AND ARE NOT LOCATED FOR AGREEMENT WITH OWNER.

- ◆ FOUND WALWORTH COUNTY STANDARD MONUMENT
- • FOUND IRON PIPE
- ○ SET IRON PIPE

B.W. SURVEYING
Land Surveys
Mapping And Planning
35117 Academy Road
Burlington, Wisconsin 53105
(414) 534-4109

WISCONSIN
ROBERT J. WETZEL
S-1778
BURLINGTON
WI
LAND SURVEYOR

THIS IS NOT AN ORIGINAL PRINT
UNLESS THIS SEAL IS RED

Robert J. Wetzel

ROBERT J. WETZEL
REGISTERED LAND SURVERYOR - 1778

JUNE 17, 1992
DATE

920
JOB NUMBER

RECEIVED
SEP 25 1992

418-852

RXUP - 221
RXUP - 221A
PET - 21-5
PET - 28-1
PET - 28-1A