
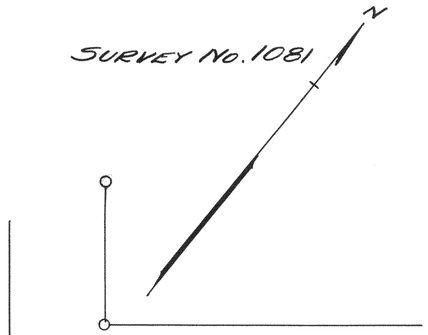


PLAT OF SURVEY OF LOT 12, BLOCK 21 OF LAKE GENEVA MANOR, CITY OF LAKE GENEVA, WALWORTH COUNTY, WISCONSIN.

FEB. 28, 1940

Lloyd L. Jensen
H.E.J.

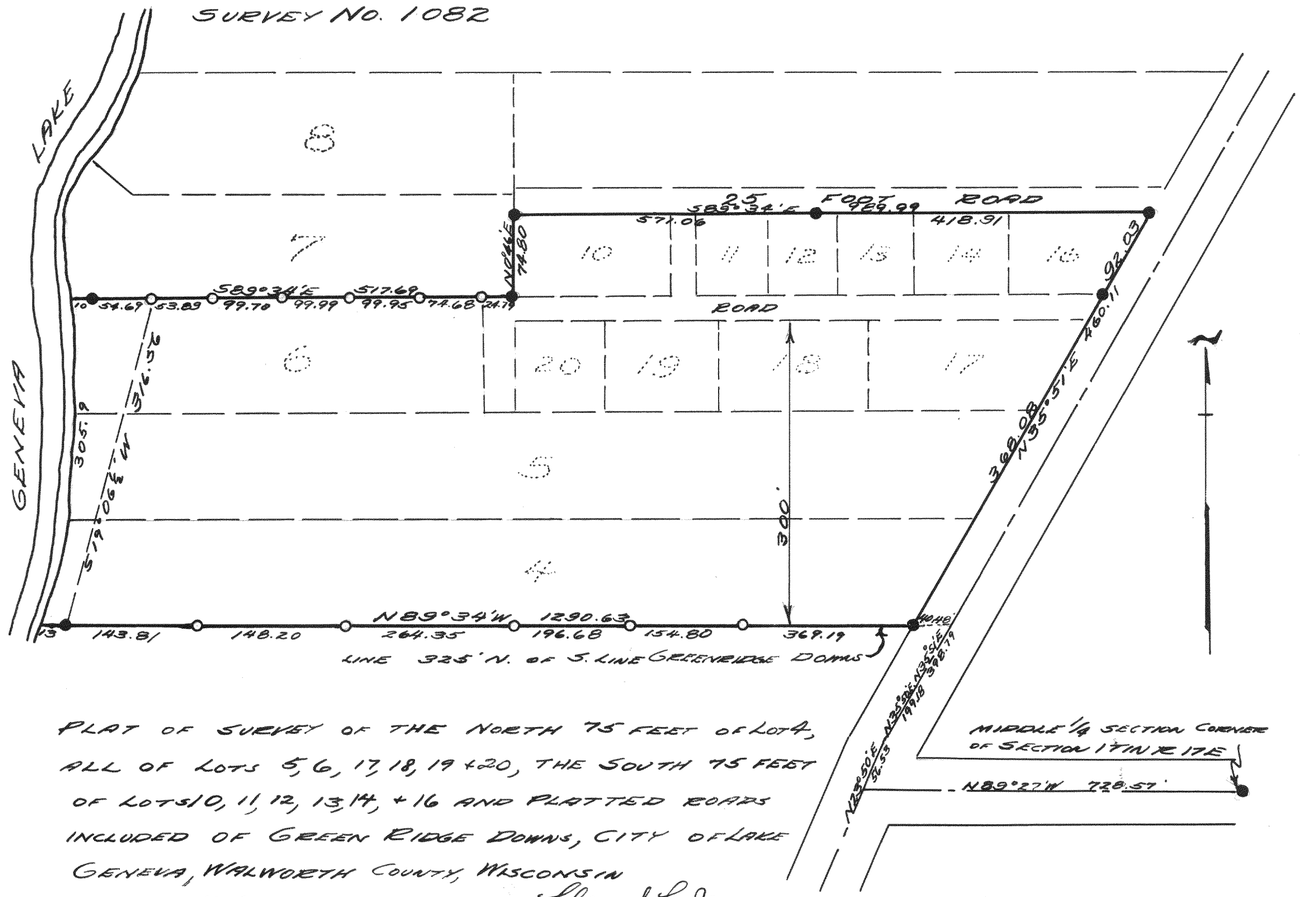

PLAT OF SURVEY OF THE NORTH 75 FEET OF LOT 4, ALL OF LOTS 5, 6, 17, 18, 19 & 20, THE SOUTH 75 FEET OF LOTS 10, 11, 12, 13, 14, & 16 AND PLATTED ROADS INCLUDED OF GREEN RIDGE DOWNS, CITY OF LAKE GENEVA, WALWORTH COUNTY, WISCONSIN

APRIL 1940

Lloyd L. Jensen
H.E.J.