

SURVEY No. 1083

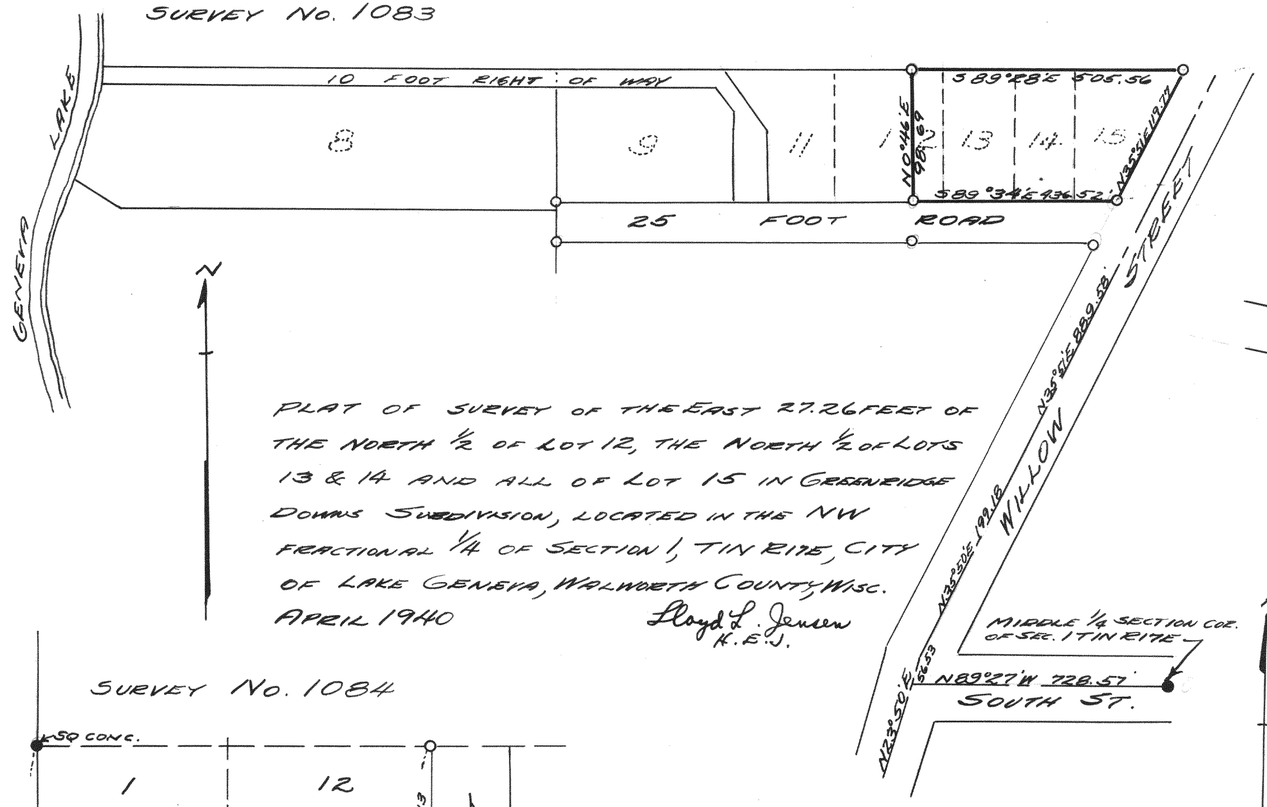

PLAT OF SURVEY OF THE EAST 27.26 FEET OF THE NORTH 1/2 OF LOT 12, THE NORTH 1/2 OF LOTS 13 & 14 AND ALL OF LOT 15 IN GREENRIDGE DOWNS SUBDIVISION, LOCATED IN THE NW FRACTIONAL 1/4 OF SECTION 1, T1N R17E, CITY OF LAKE GENEVA, WALWORTH COUNTY, WISC.
APRIL 1940


Lloyd L. Jensen
R.E.S.

SURVEY No. 1084

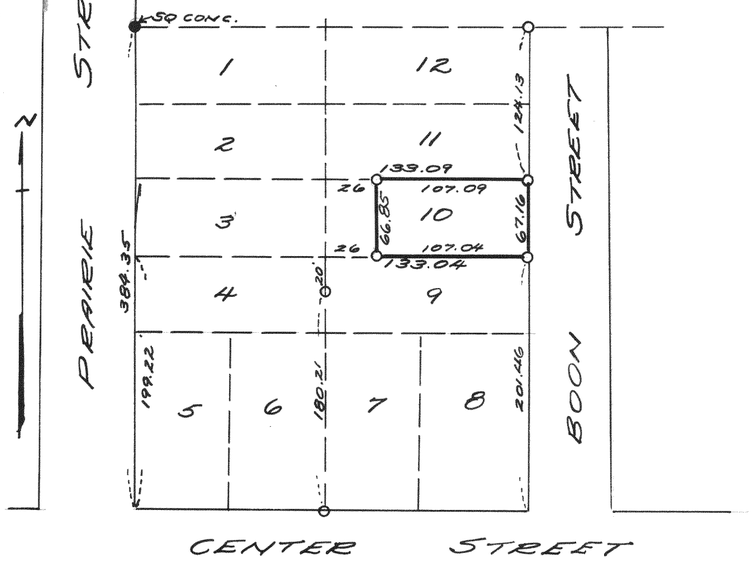

FEB., 1940
PLAT OF SURVEY OF LOT 10, BLOCK 16 OF CHAPMAN & LUDINGTON ADD., WHITEWATER WISC.
Lloyd L. Jensen R.E.S.

SURVEY No. 1085

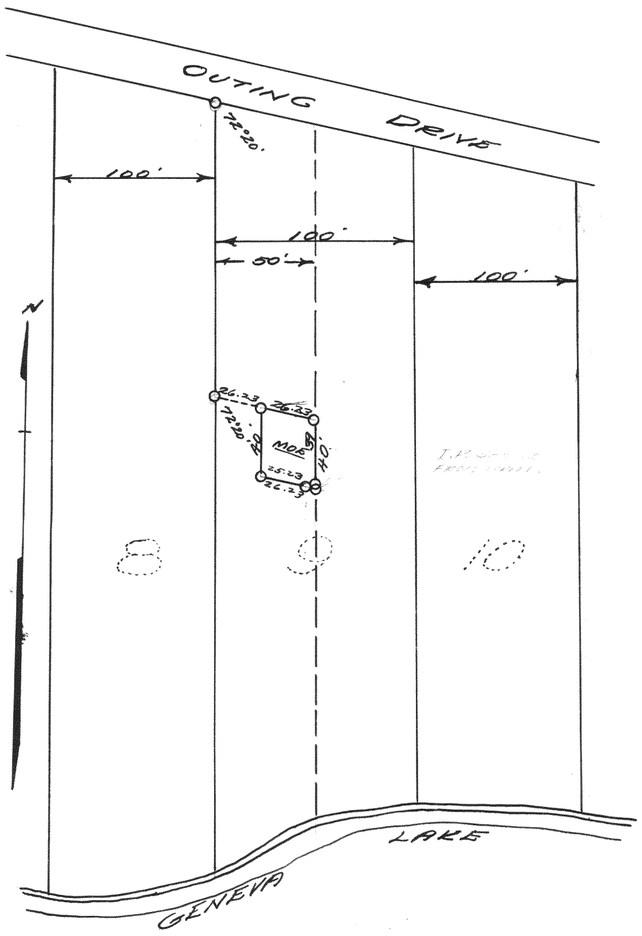

PLAT OF SURVEY OF PART OF LOT 9 OF GRAND TERRACE SUBD. IN THE VILLAGE OF WIND. BOY, WISCONSIN
AUG. 1940

Lloyd L. Jensen
R.E.S.