
SURVEY NO. 1097

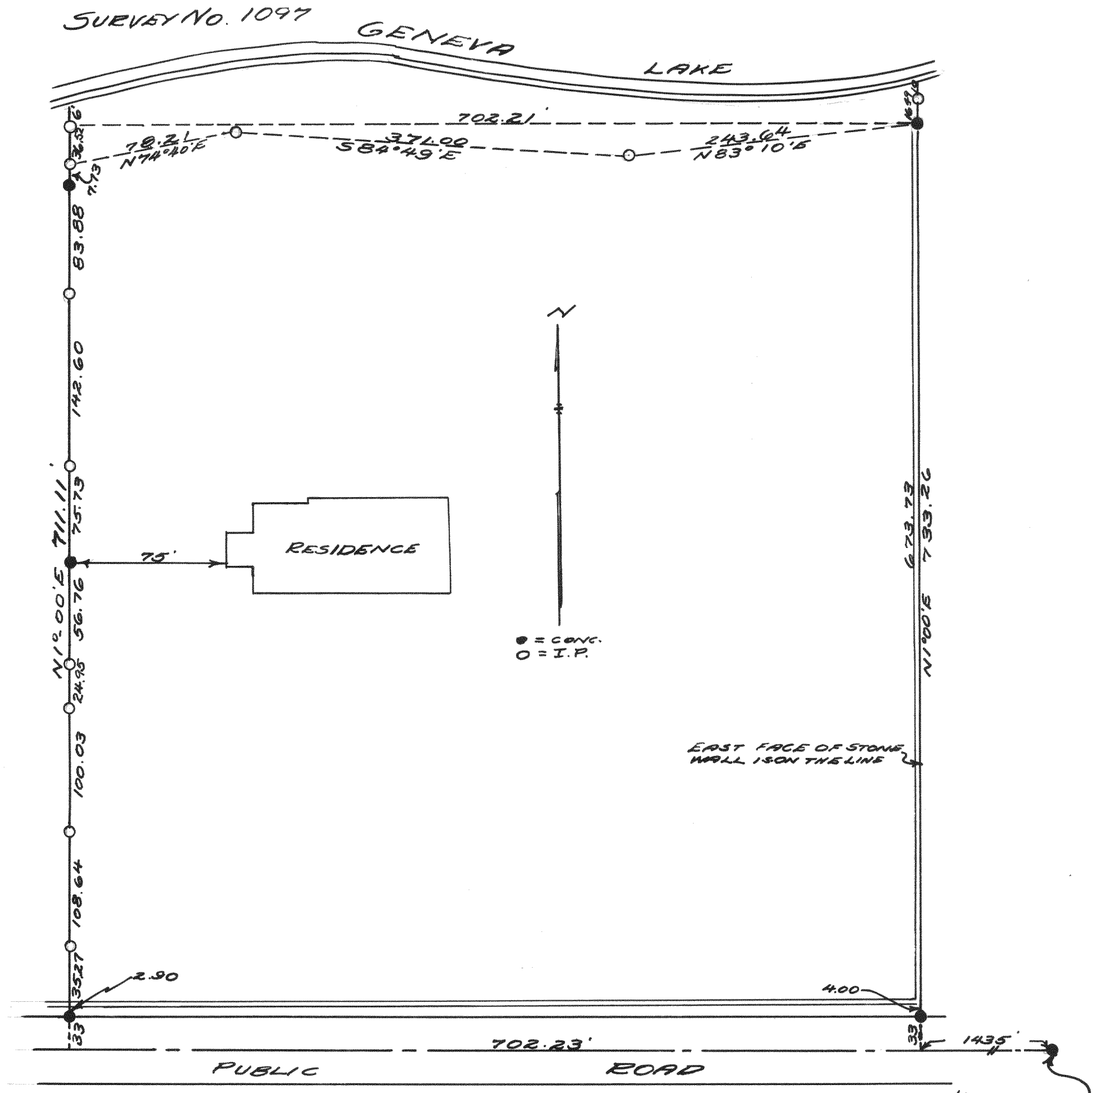


EAST ¼ SECTION CORNER OF SECTION 13 T1N R16E

PLAT OF SURVEY OF LAND LOCATED IN THE NORTH ½ OF FRACTIONAL SECTION 13 T1N R16E, WAL. CO. WISC.
OCT. 1940

Lloyd L. Jensen
M.E.J.

SURVEY NO. 1098

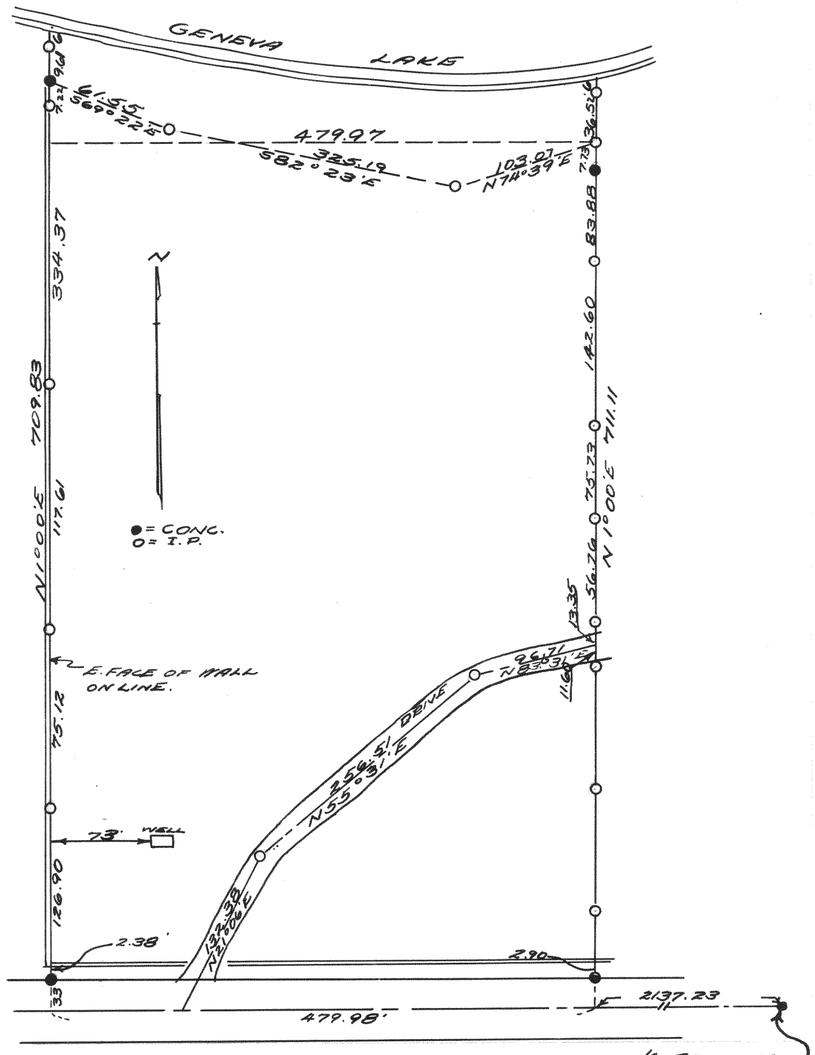

E. ¼ SECTION COR. OF FR. SECTION 13 T1N R16E

PLAT OF SURVEY OF LAND LOCATED IN THE NORTH ½ OF FRACTIONAL SECTION 13 T1N R16E, WALWORTH CO. WISCONSIN
OCT., 1940

Lloyd L. Jensen
M.E.J.