

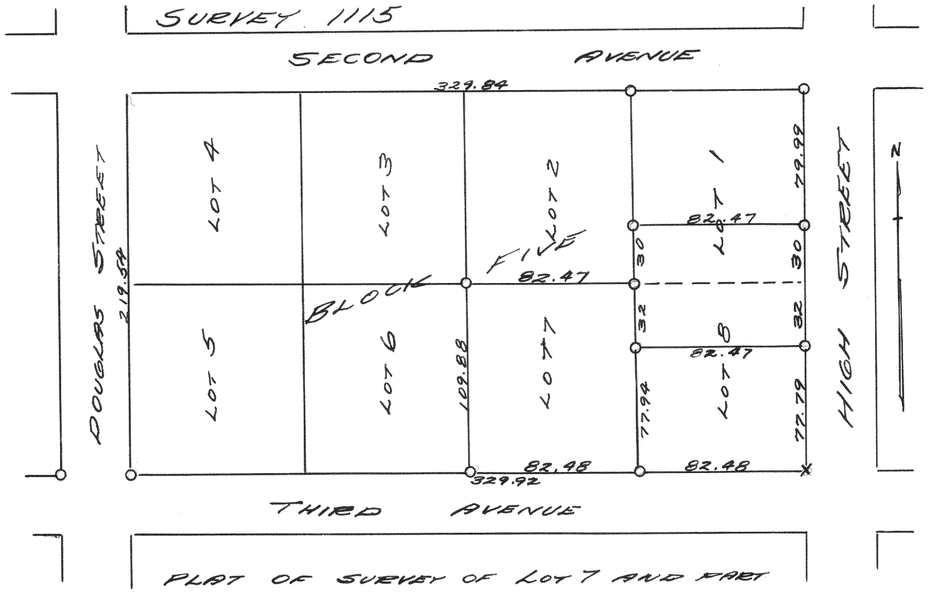


PLAT OF SURVEY OF LOT 7 AND PART OF LOTS 1 & 8 OF BLOCK 5 OF THE ORIGINAL PLAT OF FONTANA, WALWORTH COUNTY, WISCONSIN
JULY, 1940
Lloyd L. Jensen
N.E.J.

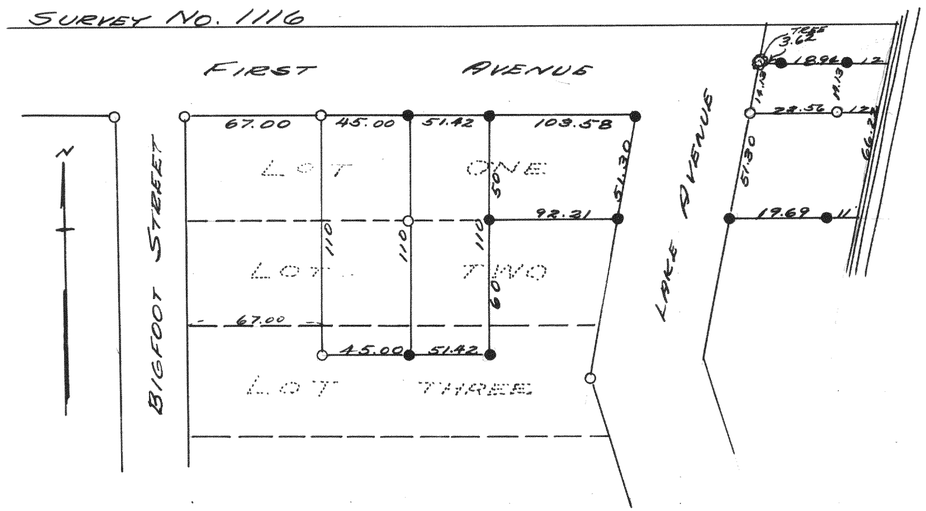

PLAT OF SURVEY OF PART OF LOT 1, BLOCK 1 AND PART OF LOTS 1, 2, & 3 OF BLOCK 2 OF D.A. RIEBS ADDITION TO THE VILLAGE OF FONTANA
MARCH 1940
Lloyd L. Jensen
N.E.J.

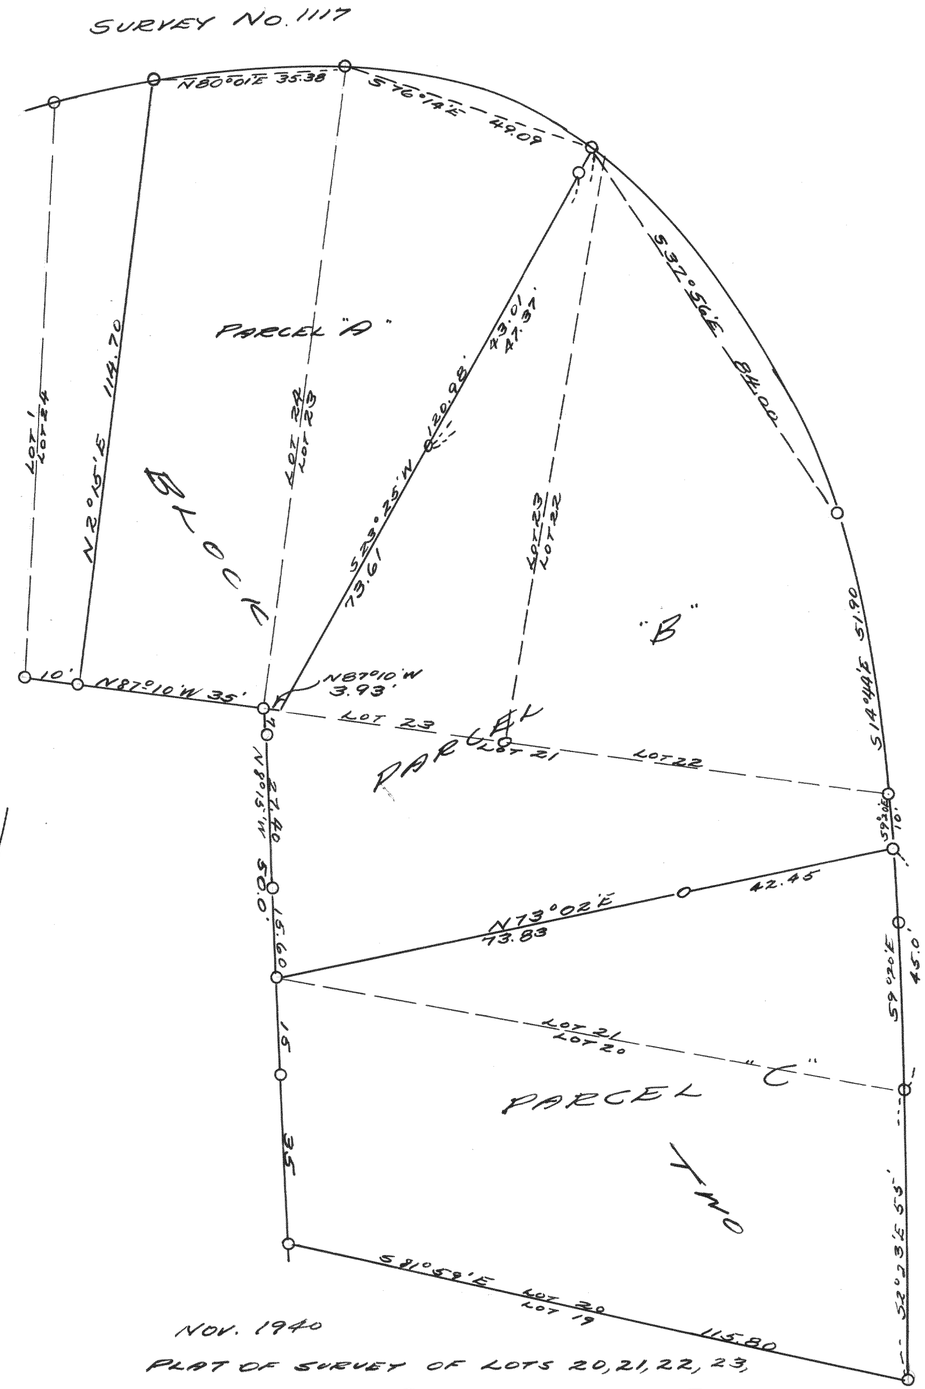

NOV. 1940
PLAT OF SURVEY OF LOTS 20, 21, 22, 23, & 24 OF BLOCK 2 OF THE PLAT OF INDIAN HILLS, FONTANA, WAL. CO. WISC.
Lloyd L. Jensen
N.E.J.