

340

SURVEY NO. 1143

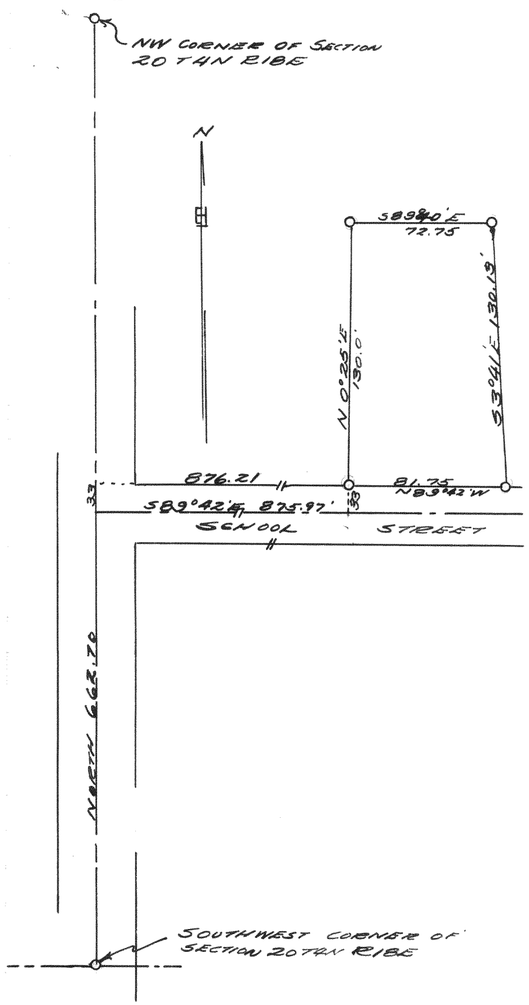


PLAT OF SURVEY OF LAND IN THE SOUTHWEST QUARTER OF SECTION 20 T4N R18E
JUNE 22, 1940 Lloyd L. Jensen N.E.J.

SURVEY NO. 1144

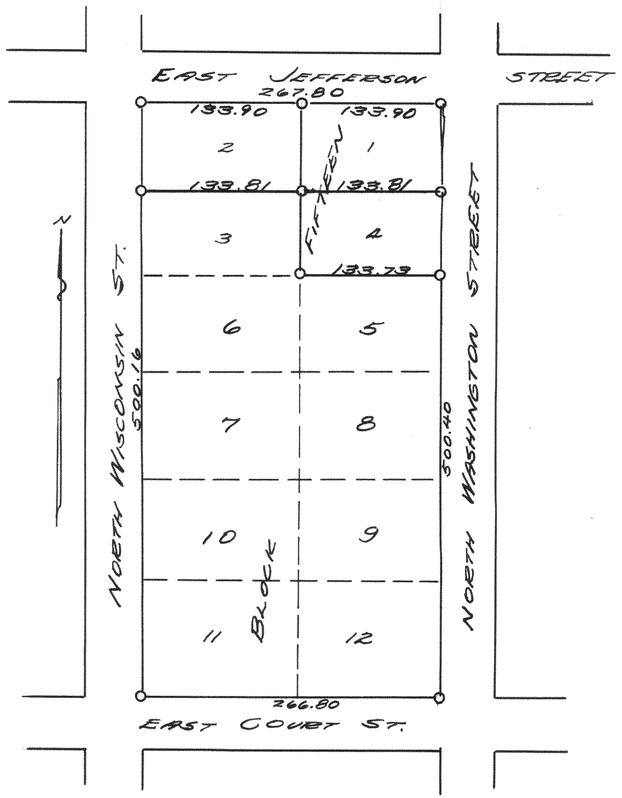


PLAT OF SURVEY OF LOTS 1, 2 & 4 OF BLOCK 15 OF THE ORIGINAL PLAT OF ELKHORN, WALWORTH COUNTY, WISCONSIN.
AUG. 1940 Lloyd L. Jensen N.E.J.

SURVEY NO. 1145

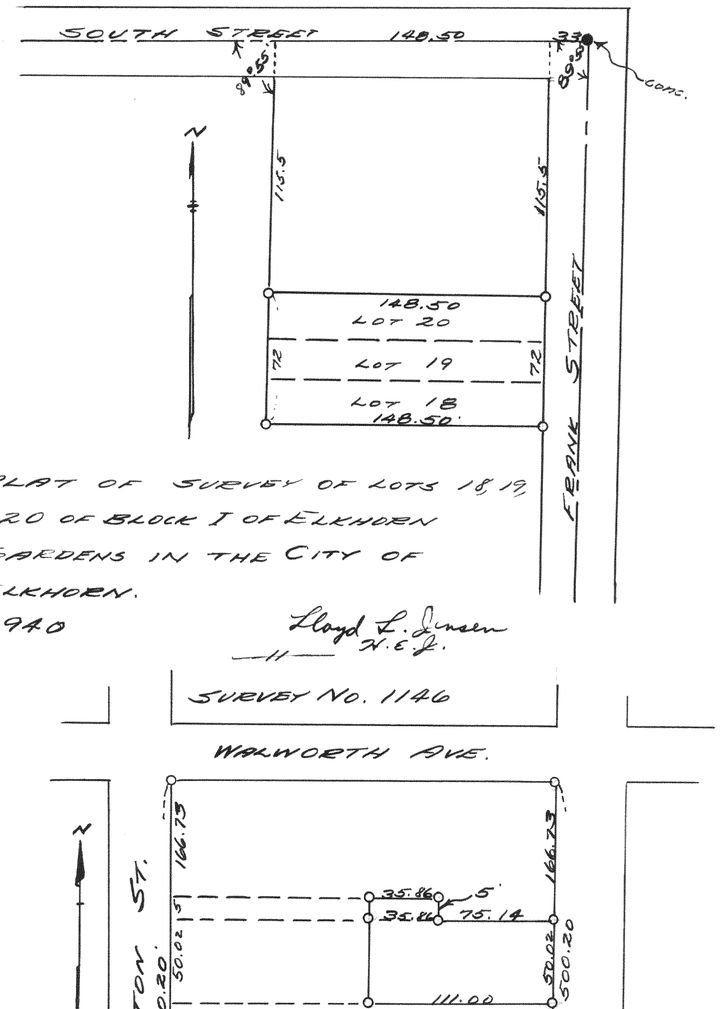

PLAT OF SURVEY OF LOTS 18, 19, & 20 OF BLOCK I OF ELKHORN GARDENS IN THE CITY OF ELKHORN.
1940 Lloyd L. Jensen N.E.J.

SURVEY NO. 1146

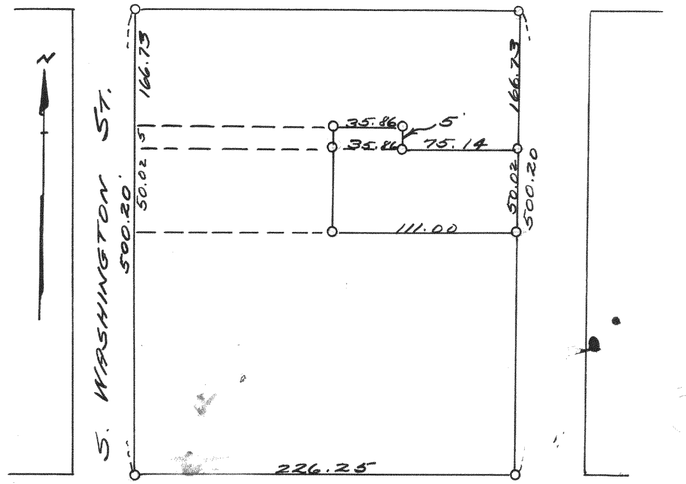

PLAT OF SURVEY OF THE EAST 111' OF THE N. 3/5 OF LOT 4 + 5. 5' OF LOTS 2 + 3, BLOCK 29 ELKHORN