
Record of Survey.

Township 4, North of Range 16 of 4 Principal Meridian as presented by the courses and distances on the following plat, and annexed field-notes of survey:

Established the center of the section at the point of intersection of STRAIGHT quarter lines.

Established all quarter-quarter corners upon the section boundary at proportional distances between known section and quarter section corners, according to the original field-notes of the Government survey.

Established all lost corners at proportionate distances between known corners, according to the original field notes of the Government survey.

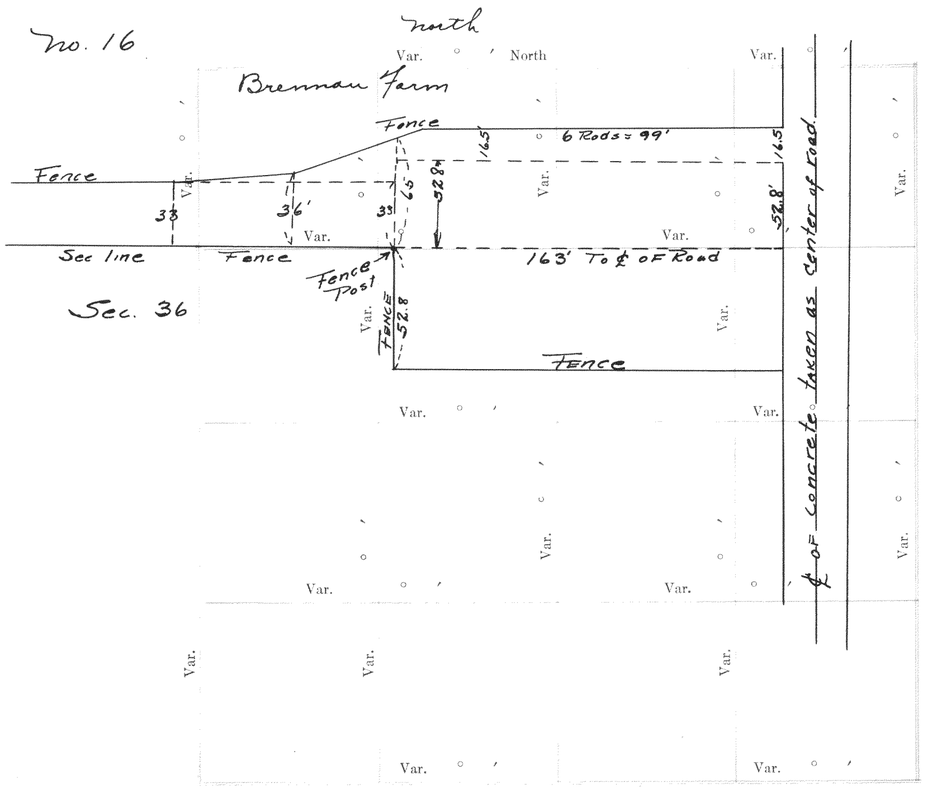

Plat of Section ..., Township ... North, Range ... of 4 Principal Meridian Scale 80 chains to 6 inches. The figures in red ink are the lengths of the lines as stated in the field-notes of the Government survey.

Declination of the Magnetic Meridian from the True Meridian ...

Surveyed and sub-divided ... A. D. 1 , in accordance with the State Laws and Instructions of the Commissioner of the General Land office, and recorded on pages ... of Register in the County Clerk's office.

Witness my hand this ... day of ... A. D. 1

... SURVEYOR.

DESCRIPTION

OF SECTION, QUARTER SECTION AND QUARTER QUARTER SECTION CORNERS

8

N. C. MILLER CO., MFG. STATIONERS, MILWAUKEE X15000

GOVERNMENT CORNERS	Bearing Trees	In. Dia.	Courses they bear	Links Distant	Bearing Trees	In. Dia.	Courses they bear	Links Distant	Bearing Trees	In. Dia.	Courses they bear	Links Distant	Bearing Trees	In. Dia.	Courses they bear	Links Distant
No.																
1. N. W. Sec. Cor. indentified,																
2. N. E. Sec. Cor. indentified,																
3. S. E. Sec. Cor. indentified,																
4. S. W. Sec. Cor. indentified,																
5. N. ¼ Sec. Cor. indentified,																
6. E. ¼ Sec. Cor. indentified,																
7. S. ¼ Sec. Cor. indentified,																
8. W. ¼ Sec. Cor. indentified,																
Subdivision Corners																
No.																
1. Center ¼ Sec. Cor.																
2. North ¼-⅛ N. W. qr.,																
3. East ¼-⅛ N. W. qr.,																
4. South ¼-⅛ N. W. qr.,																
5. West ¼-⅛ N. W. qr.,																
6. Center ¼-⅛ N. W. qr.,																
7. North ¼-⅛ N. E. qr.,																
8. East ¼-⅛ N. E. qr.,																
9. South ¼-⅛ N. E. qr.,																
10. Center ¼-⅛ N. E. qr.,																
11. East ¼-⅛ S. E. qr.,																
12. South ¼-⅛ S. E. qr.,																
13. West ¼-⅛ S. E. qr.,																
14. Center ¼-⅛ S. E. qr.,																
15. South ¼-⅛ S. W. qr.,																
16. West ¼-⅛ S. W. qr.,																
17. Center ¼-⅛ S. W. qr.																

Survey of school property in Sec. 24 & 36, T 47, R 16 E

Location – Located on the sec. line between Sec 36 & 25, T 47, R 16 E, west of St. Tk. Hiway #12.

In making this survey the only evidence we have of the land conveyed to the school district in section 36 are the fences and in the deed for section 25 it refers to the North West Corner of the piece already conveyed and a deed of conveyance for that piece was not found. The right of way as described in deed (see volume 80 of deeds page 228) of conveyance from Stewart to Drought is not very clear and this survey was made to show the facts as they exist at the present time.


Elkhorn Oct. 9, 1926
Wm Child
County Surveyor

Recorded Feb. 20, 1933 by
Floyd S. Jensen
County Surveyor.

NAMES OF SWORN ASSISTANTS

CHAINMEN	FLAGMEN	AXMEN

No. 17

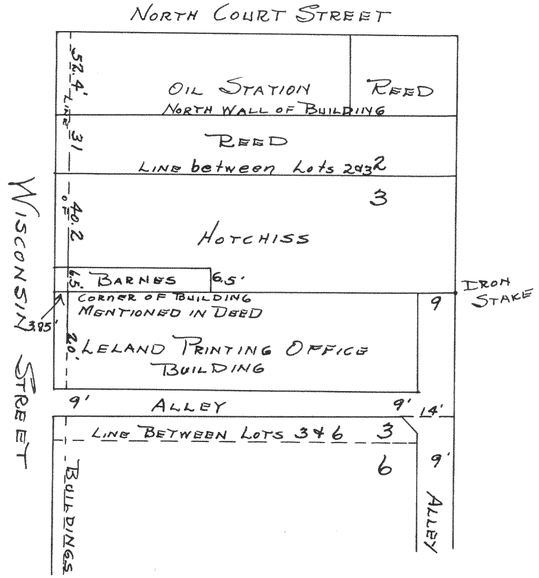

Survey in City of Elkhorn

Location - in Block 20, lots 2, 3 & 6 original town, Sec. 36, T3N. R16E


Survey gives frontage of oil station, Reed store, Hotchkiss, Barnes and Leland Printing Office Building on Wisconsin Street, also alley widths and line of buildings.

No date given

Recorded Feb. 20, 1933

Lloyd S. Jensen
County Surveyor

No. 18.

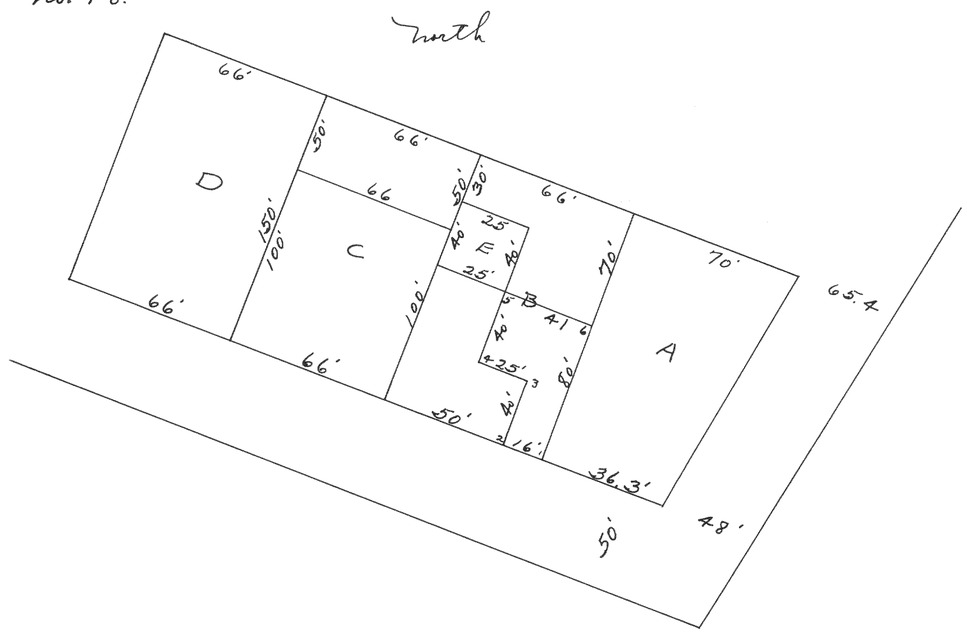

Survey to show boundaries of lots A, B, C of Droughtville Park, located in sections 25 & 36, T4N, R16E

Plat made to show the boundary of lots A-B-C of the Plat of Droughtville Park located in section No. 25 & 36, Township 4 North Range 16 East - being the town of La-Grange, Walworth County, Wisc. The said Plat being on record in the register of deed's office in and for the said County, in Volume 5 of Plats on Page 145. Drought - Deeded Mayhew on Nov. 25, 1911 as shown in Volume 133 of deeds Page 242 Lot A, the North Easterly 70 feet of Lot B and the North Easterly 50 feet of Lot C. Drought to Marshall May 13, 1912, Vol. 133 P. 620 1-2-3-4-5-6. Poole to Marshall May 22nd 1912, Vol 133, P540 Parcel E.