
SURVEY NO. 1208

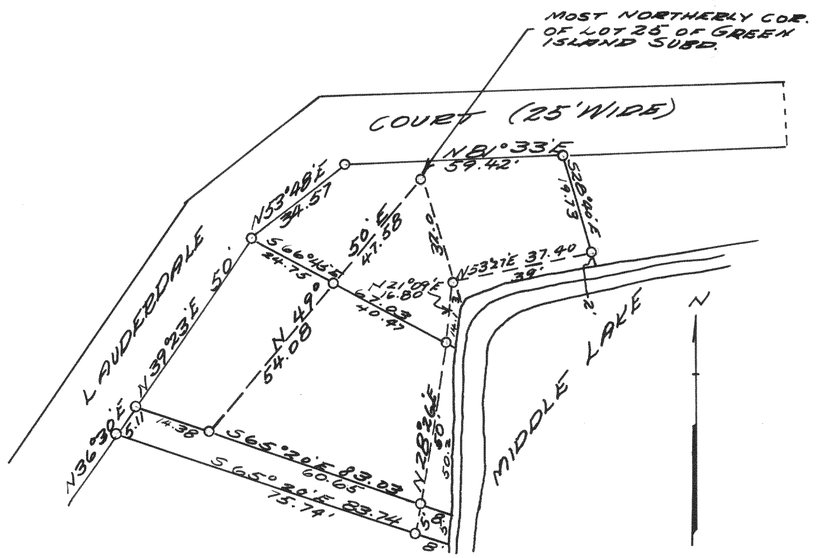


PLAT OF SURVEY OF PART OF GREEN ISLAND SUBD. IN FR. SECTION 26 T4N R16E, WALWORTH COUNTY, WISCONSIN.

NOV. 18, 1941

Lloyd L. Jensen
K.E.J.

SURVEY NO. 1209

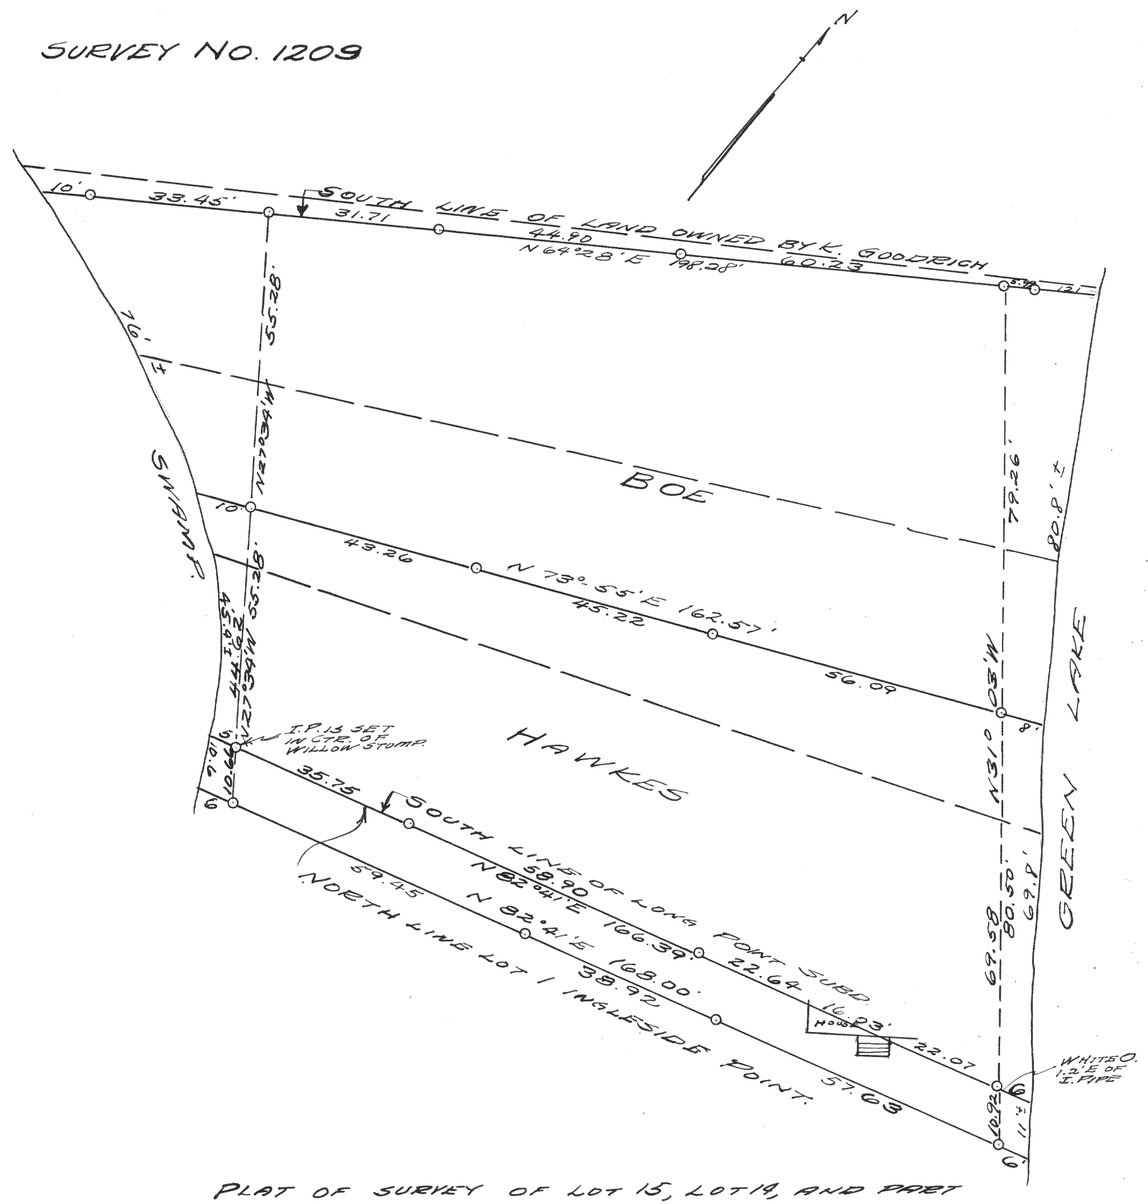

PLAT OF SURVEY OF LOT 15, LOT 19, AND PART OF LOT 13 OF LONG POINT SUBD., ALSO THE NORTH 10 FEET OF LOT 1 OF INGLESIDE POINT SUBD. LOCATED IN THE SE FR. 1/4 OF SECTION 26 T4N R16E OF WALWORTH COUNTY, WISCONSIN.

SEPT. 25, 1941

Lloyd L. Jensen
K.E.J.