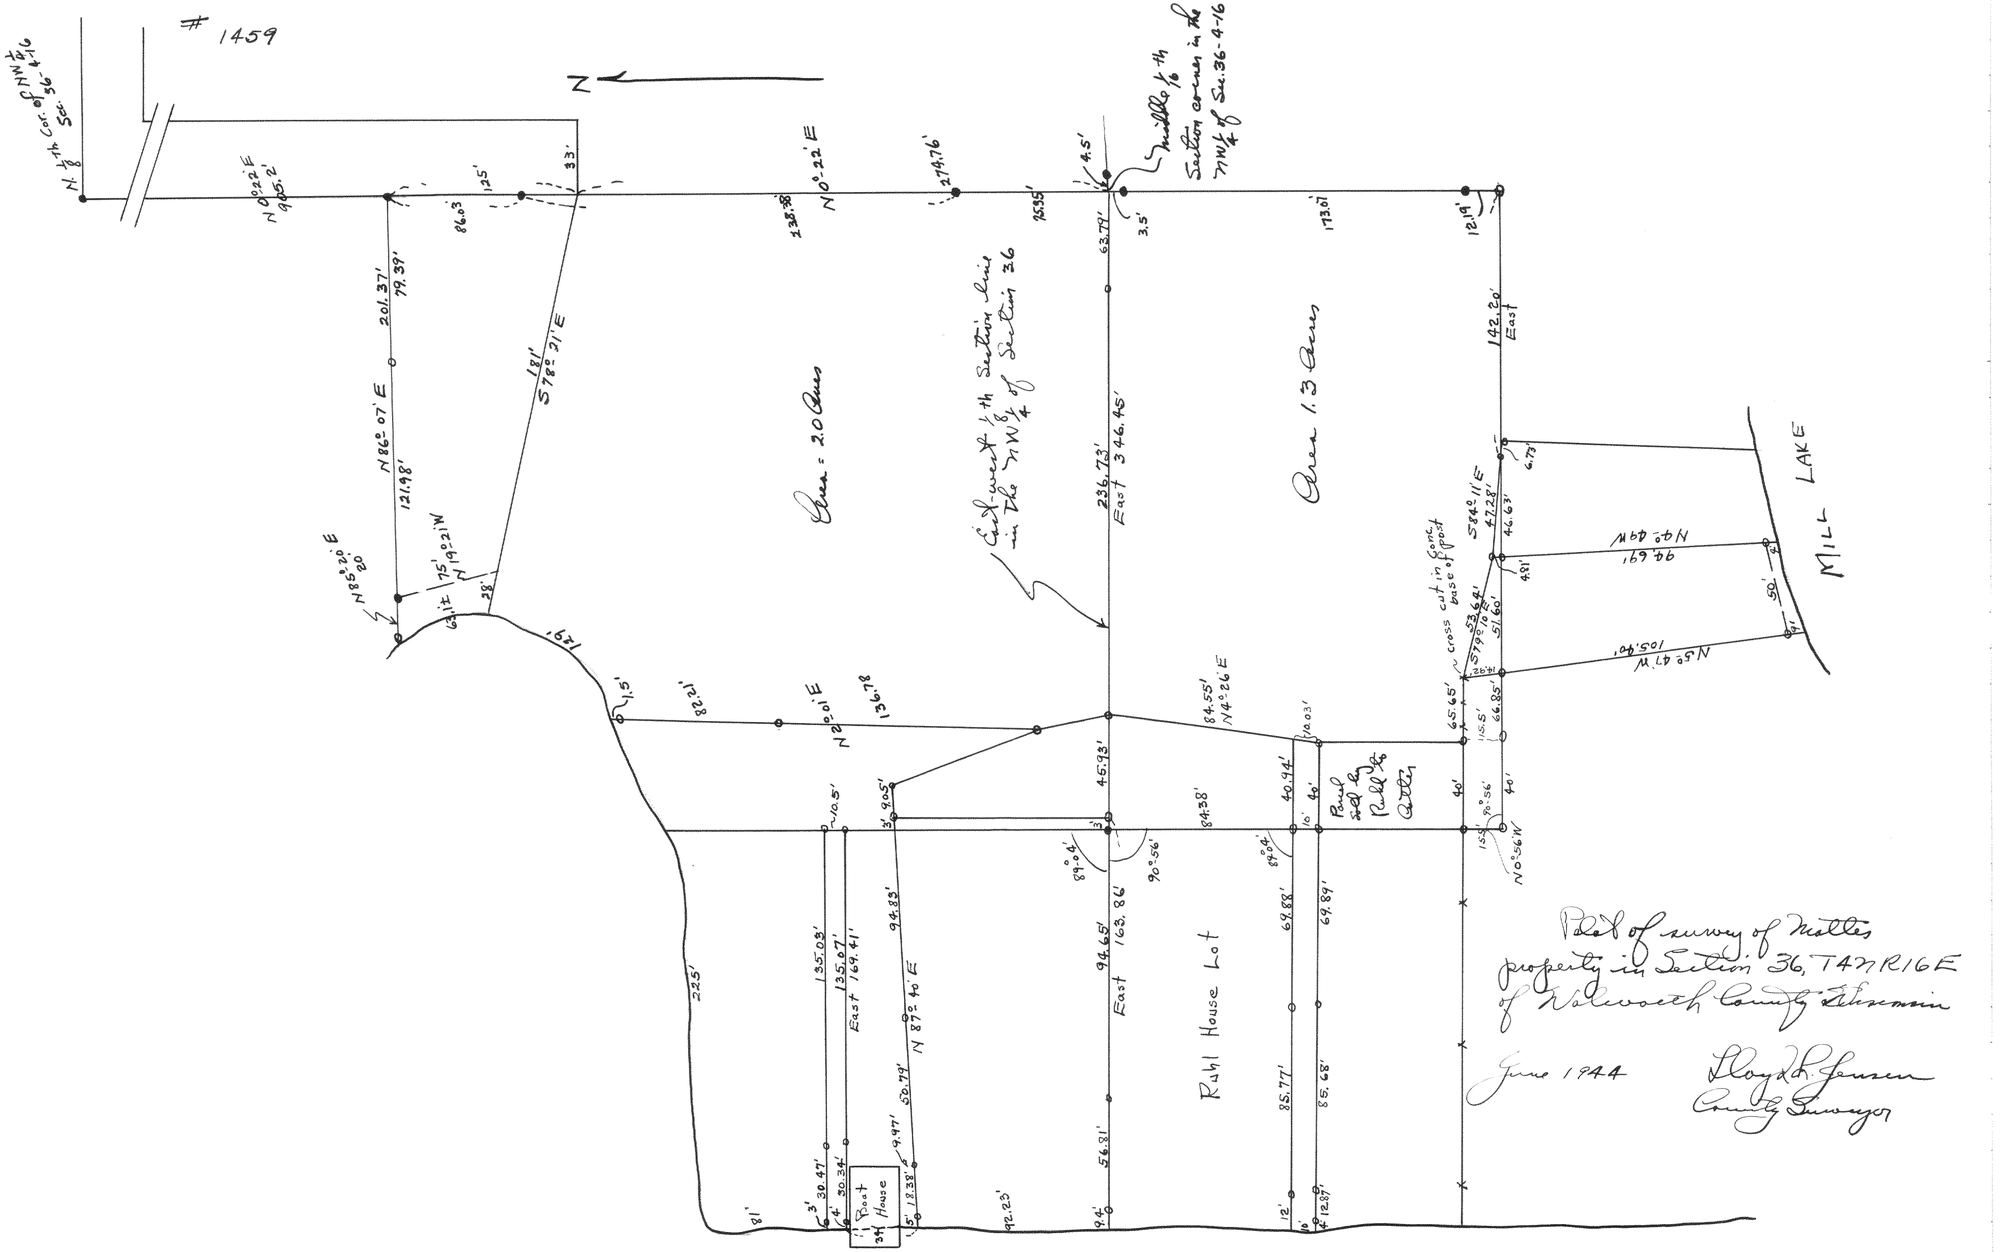


Plat of survey of Nolles property in Section 36, T47N, R16E of Walworth County, Wisconsin

June 1944

Lloyd L. Jensen
County Surveyor