
#1551

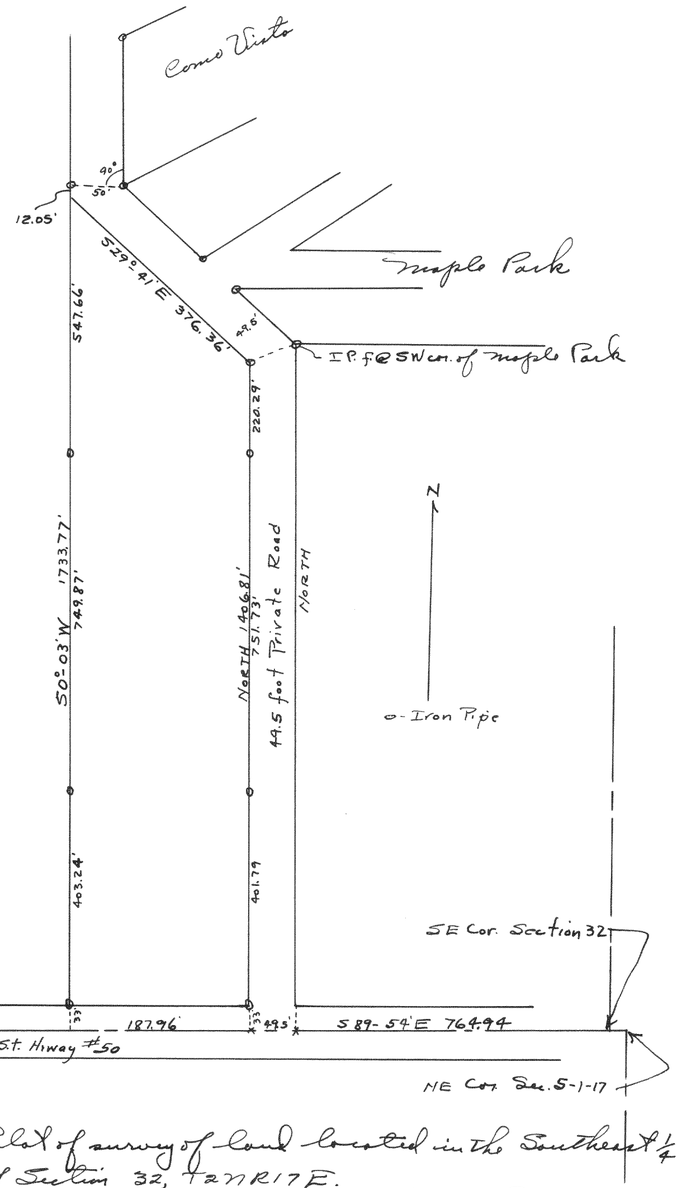


Plat of survey of land located in the Southeast 1/4 of Section 32, T2NR17E.

Jan. 16, 1946

Lloyd P. Jensen
County Surveyor

#1552

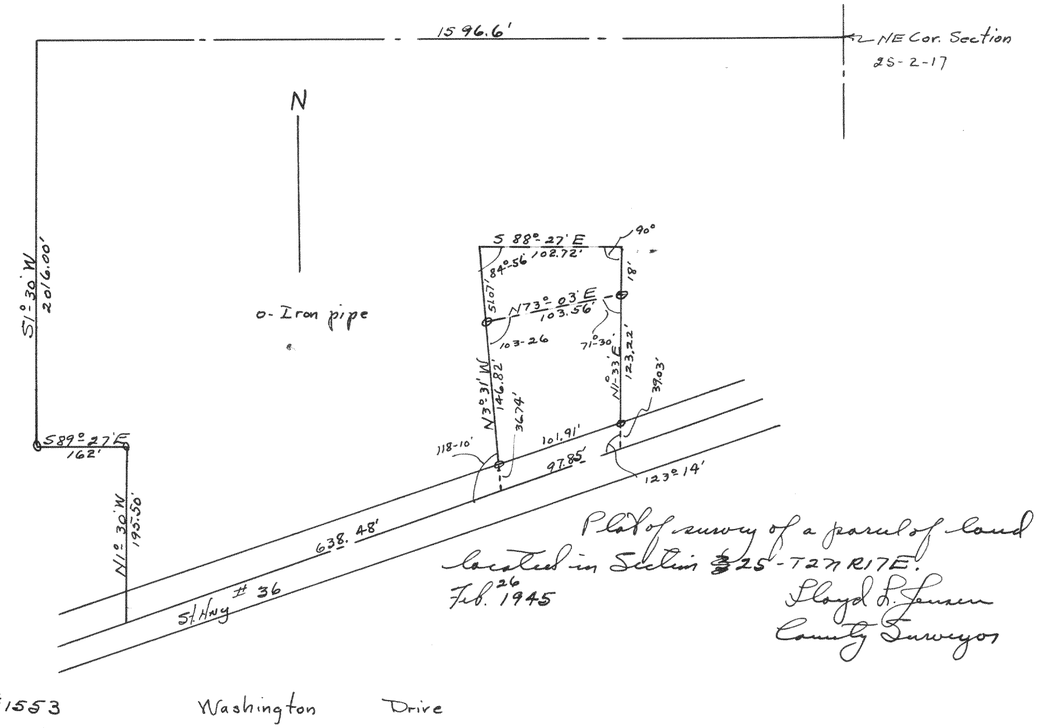


Plat of survey of a parcel of land located in Section 25-T2NR17E.

Feb. 26 1945

Lloyd P. Jensen
County Surveyor

#1553 Washington Drive

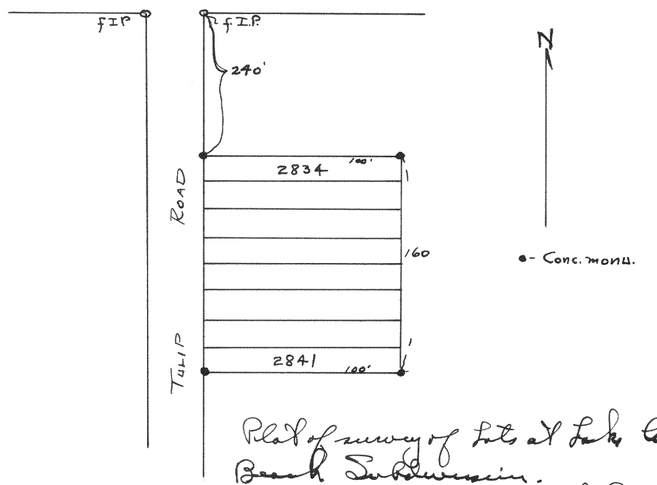

Plat of survey of Lots at Lake Como Beach Subdivision.

10-5-45

Lloyd P. Jensen
County Surveyor