#1660

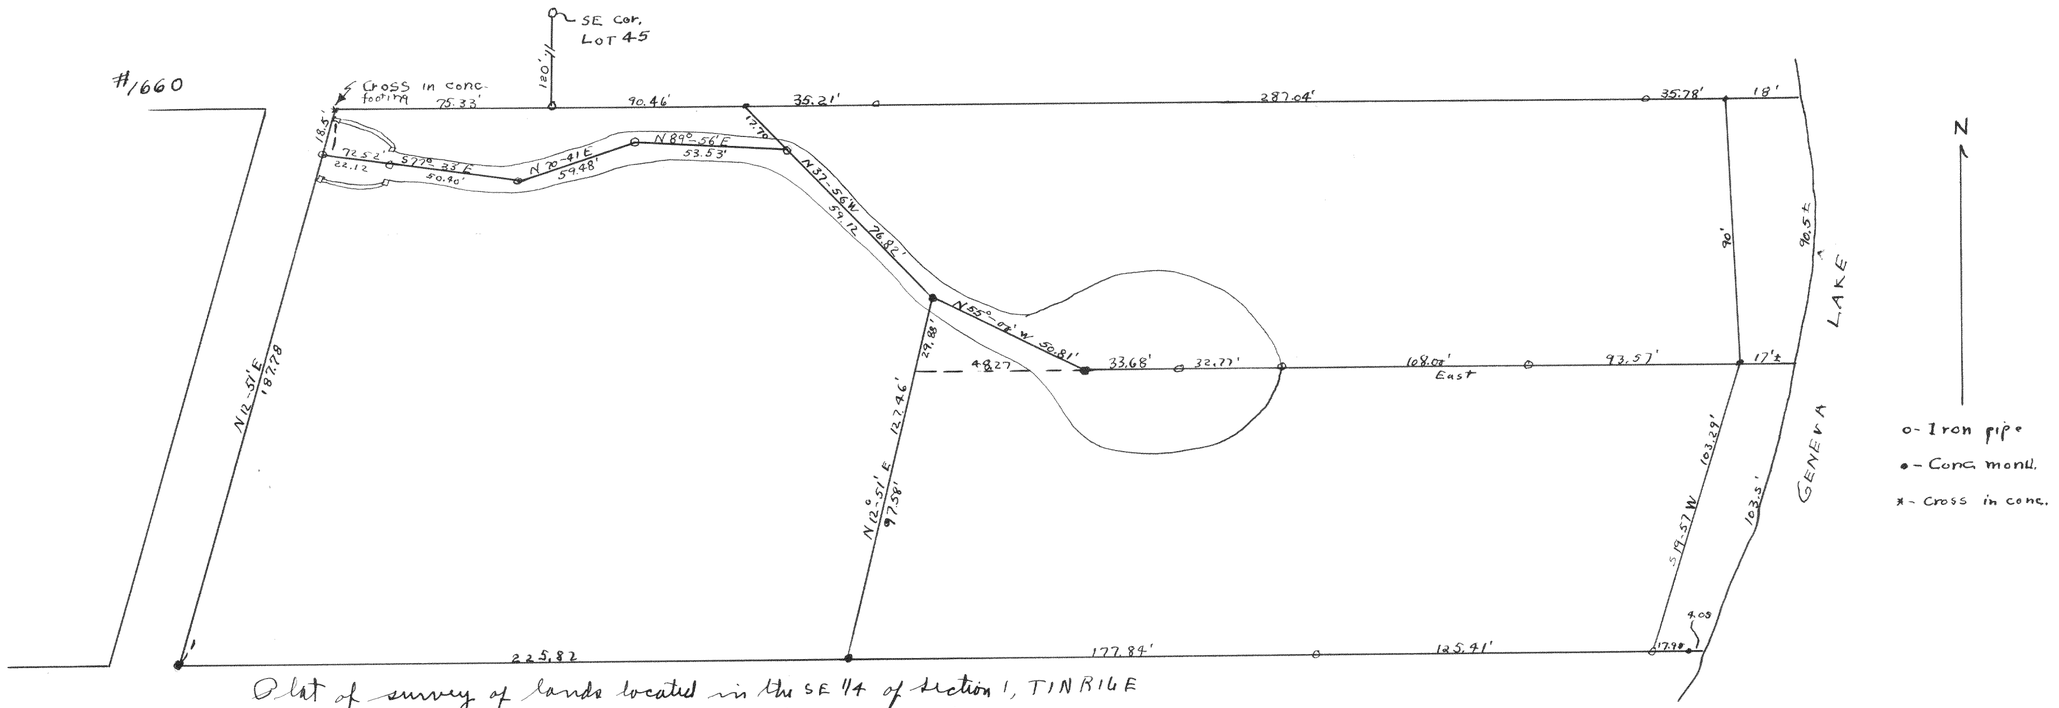

Plat of survey of lands located in the SE 1/4 of Section 1, T1N R1GE and in the SW1/4 of Section 6, T1N R17E, Village of Williams Bay, Walworth County Wisconsin

July 1946

Floyd L Jensen
County Surveyor
G.T.D

#1661

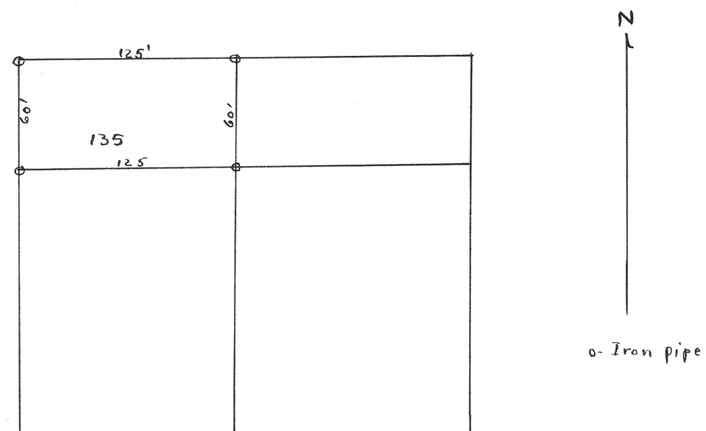

Plat of survey of lot 135 of the original plat of Cedar Point Park Subdivision Williams Bay, Walworth County Wisc.

March 30, 1946

Floyd L. Jensen
County Surveyor
G.T.D

#1662

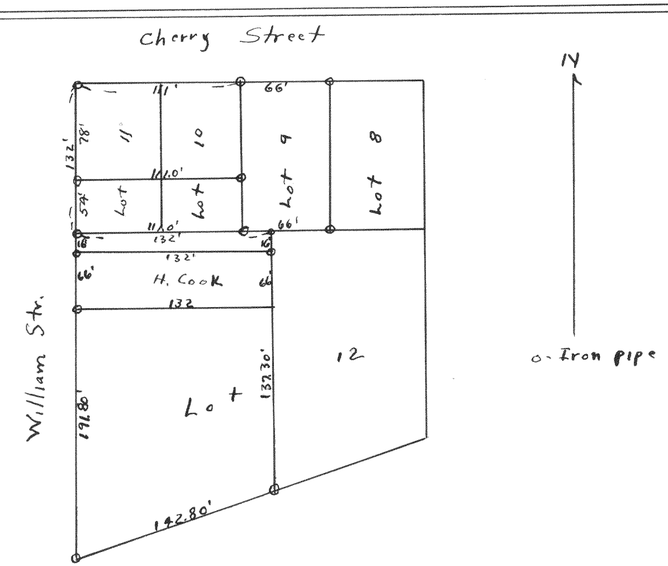

Plat of land located in Block 3 of Williams 2nd addition to Williams Bay Walworth County Wisconsin

May 15, 1946

Floyd L Jensen
County Surveyor G.T.D