
SURVEY NO. 1240

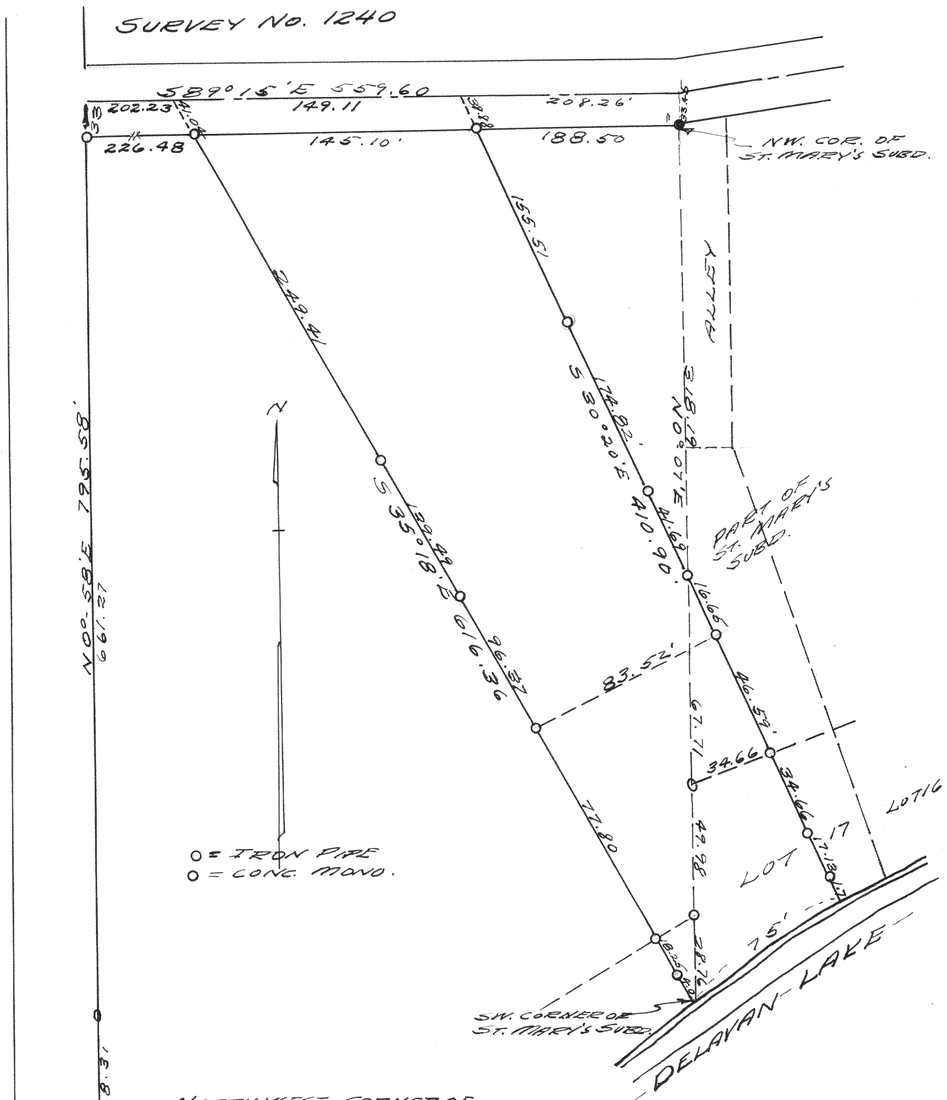


PLAT OF SURVEY OF LAND LOCATED IN THE NORTHWEST FR. 1/4 OF SECTION 28, T2N R16E OF WALWORTH COUNTY, WISC.

OCT, 1941

Lloyd L. Jensen
R.E.S.

SURVEY NO. 1241

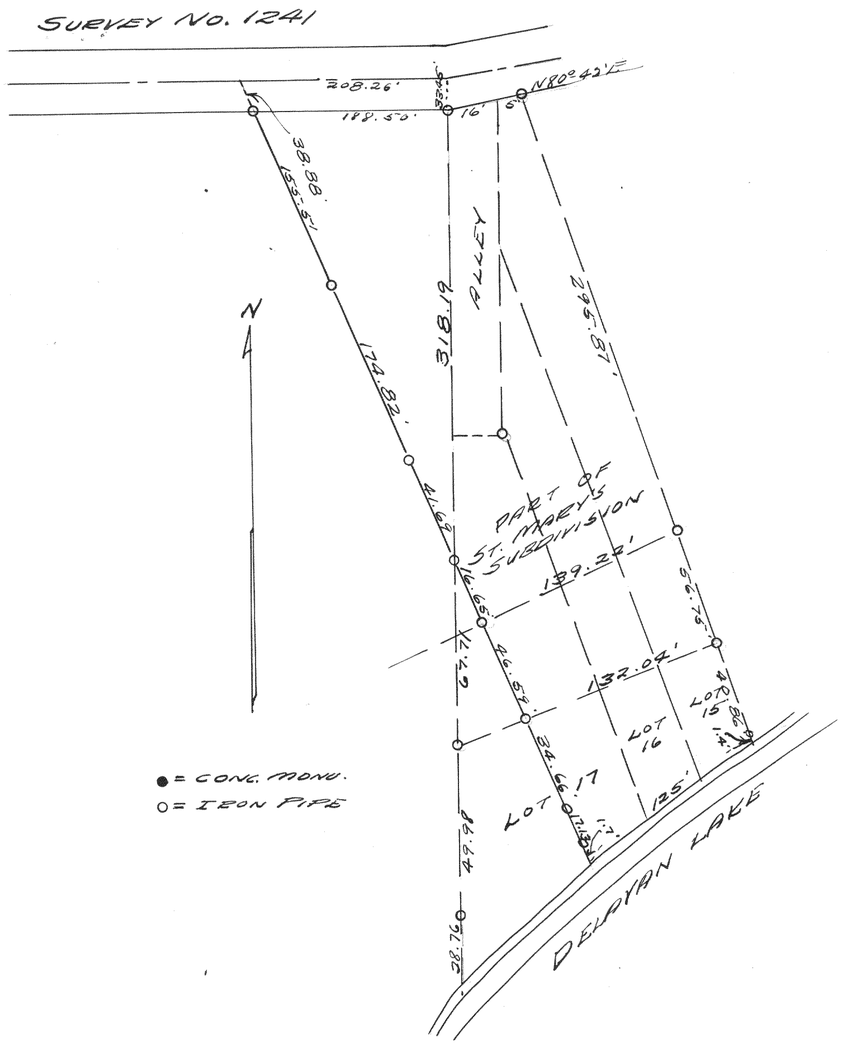

PLAT OF SURVEY OF LAND LOCATED IN THE NORTHWEST 1/4 OF SECTION 28 T2N, R16E, WALWORTH CO., WISCONSIN

OCT, 1941

Lloyd L. Jensen
R.E.S.