
624

2549

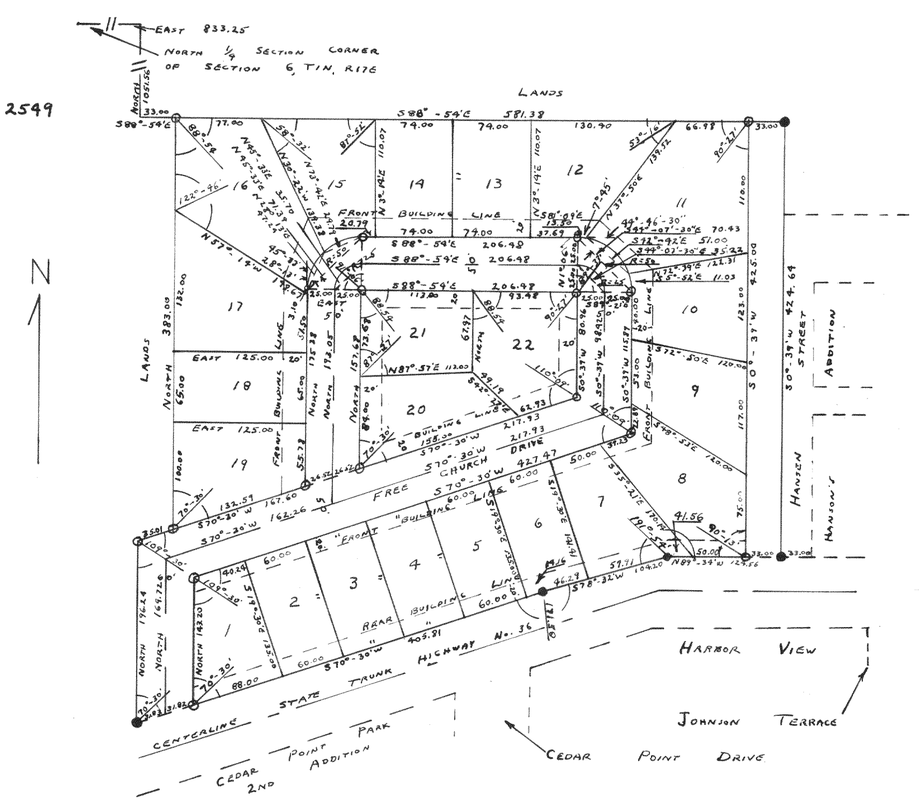


EVANGELICAL FREE CHURCH SUBDIVISION

LOCATED IN THE NE¼ OF THE NE¼ AND THE NW¼ OF THE NE¼ AND THE SW¼ OF THE NE¼ AND THE SE¼ OF THE NE¼ OF SECTION 6, T1N, R17E WALWORTH COUNTY, WISCONSIN.

AUGUST 6, 1952

Lloyd L. Jensen SA
COUNTY SURVEYOR

2550

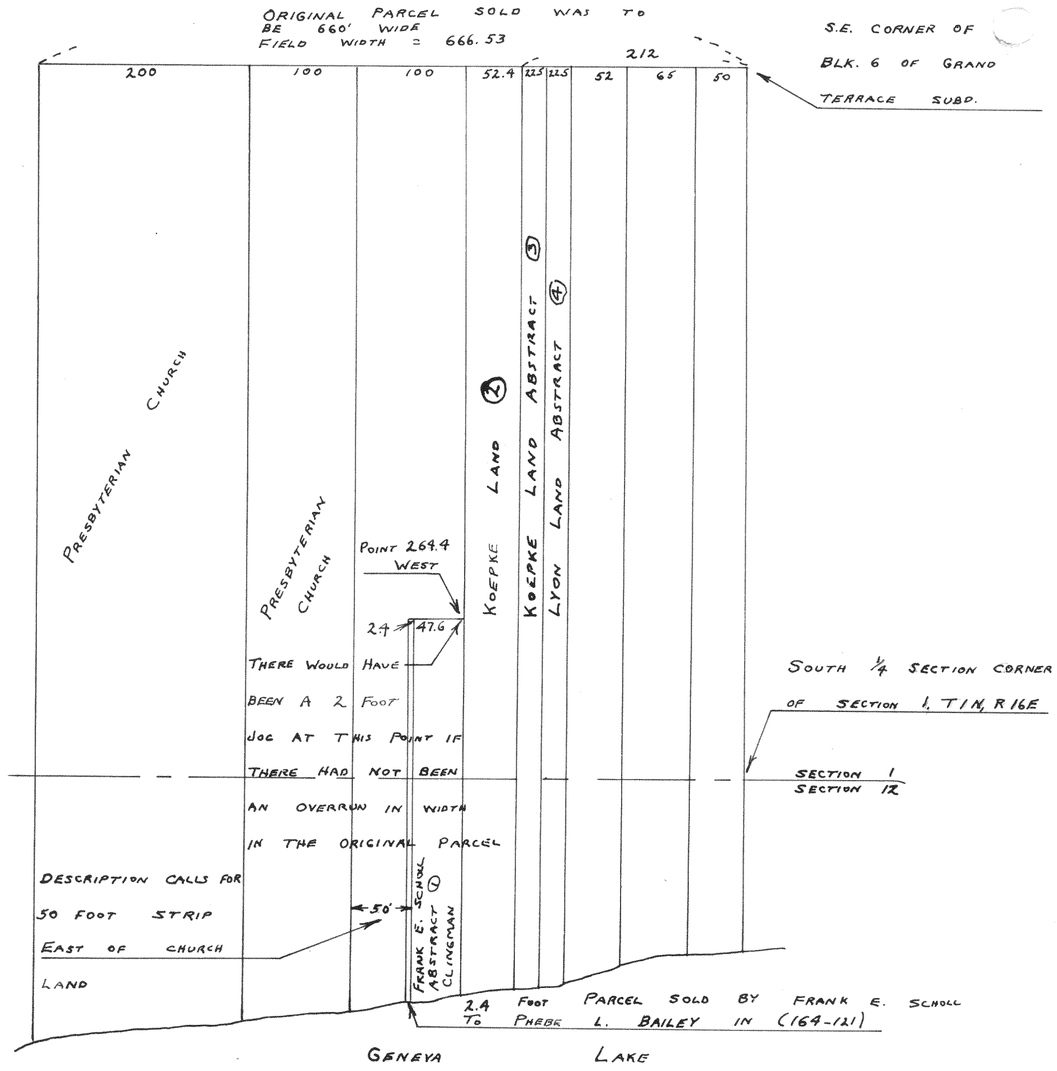

PLAT OF SURVEY OF LAND LOCATED IN THE SE¼ OF THE SW¼ OF SECTION 1, T1N, R16E VILLAGE OF WILLIAMS BAY WALWORTH COUNTY, WISCONSIN

JANUARY 18, 1952

Lloyd L. Jensen SA
COUNTY SURVEYOR